
DRAINAGE PLAN
BIG DOG MOTORCYCLES ADDITION
WICHITA, SEDGWICK COUNTY, KANSAS

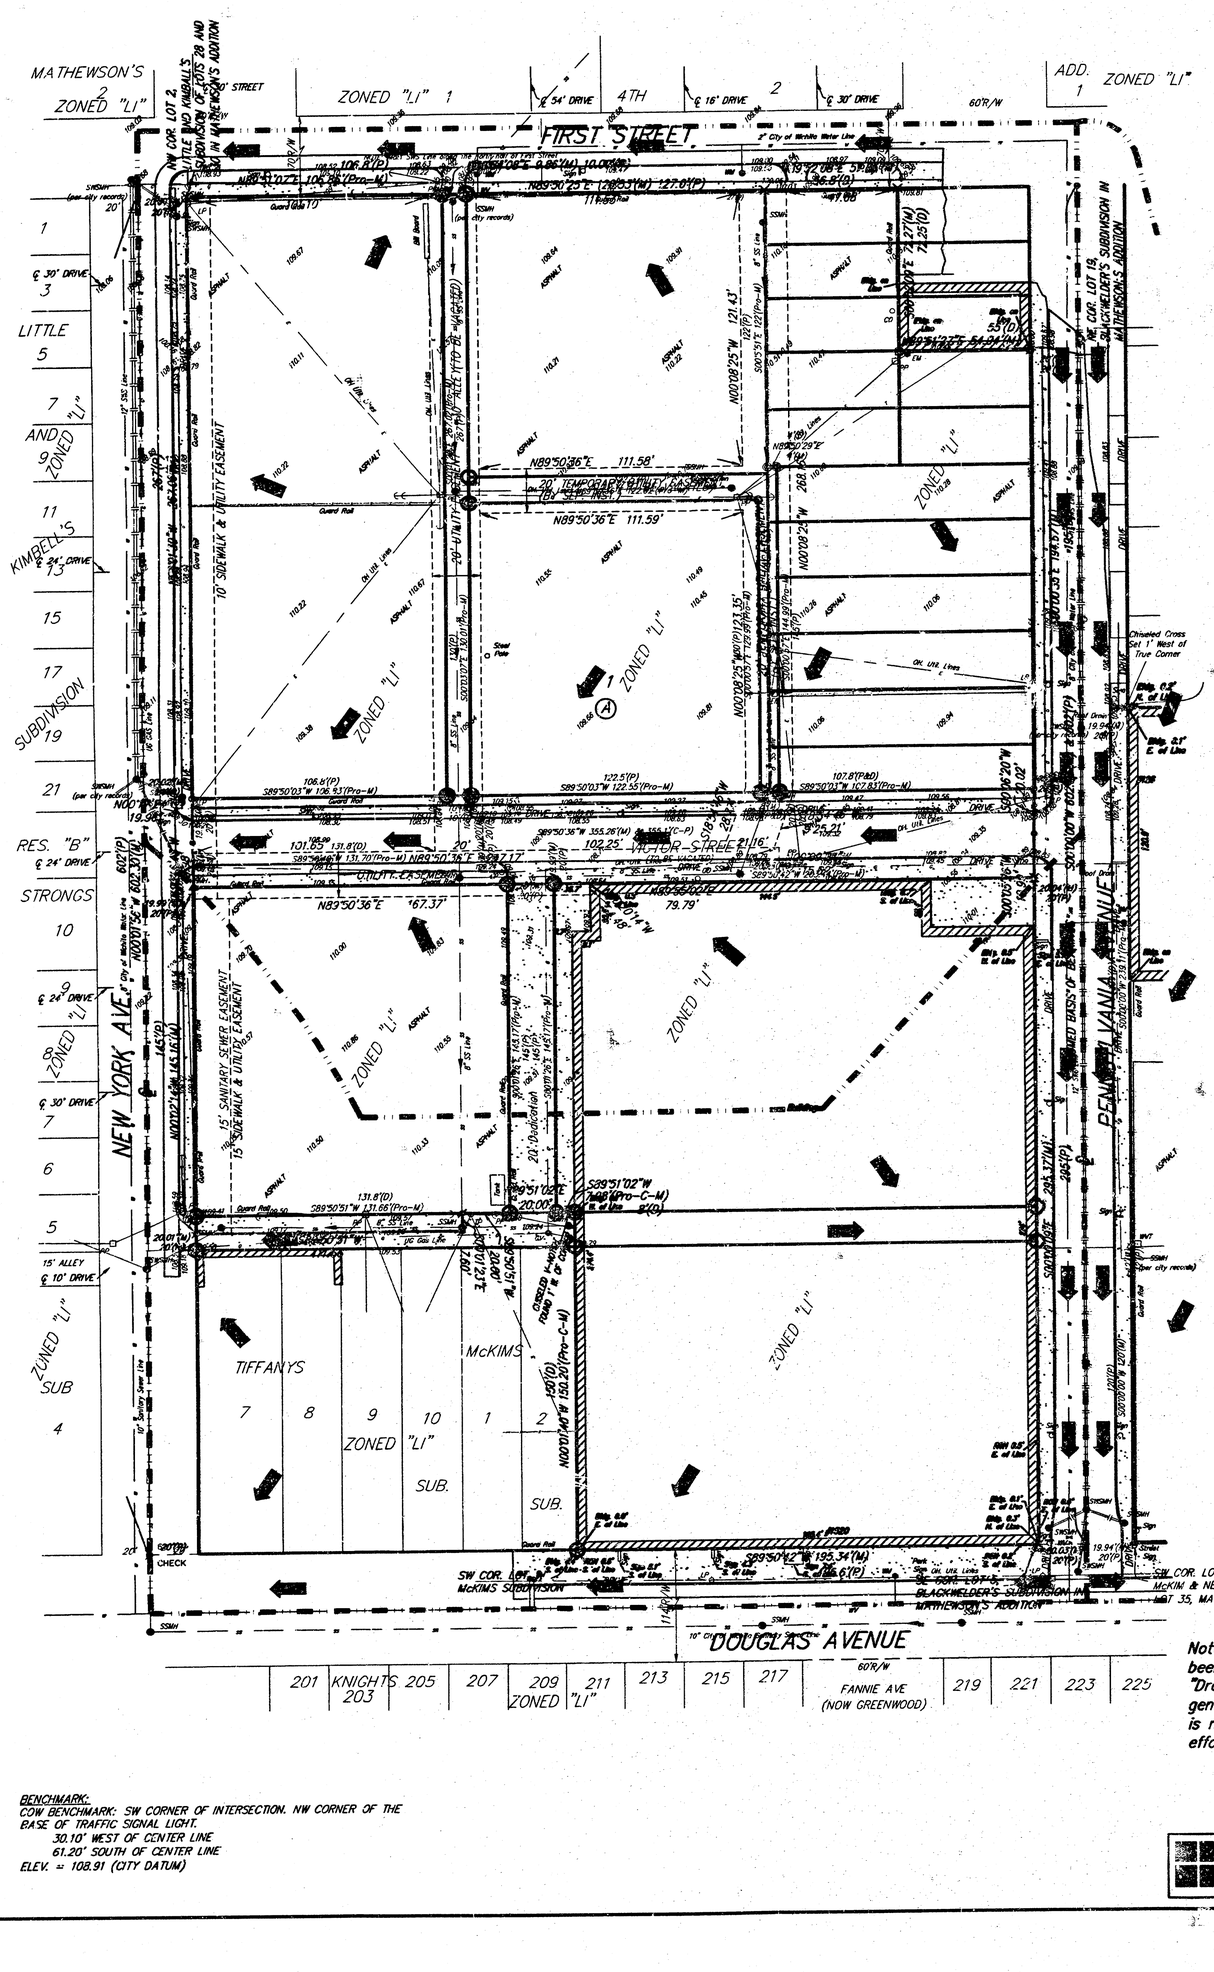

0 40 80

DATE OF PREPARATION: 30 JUNE 2003

OWNER:
BIG DOG MOTORCYCLES, INC.
1520 E. DOUGLAS
WICHITA, KS 67214
316-267-9121

Note: Stormwater runoff rates have not been calculated for this project. This "Drainage Plan" depicts the existing general flow patterns. Currently, the area is nearly 100% impervious. Construction efforts will not change the hydrologic conditions.

BENCHMARK:
COW BENCHMARK: SW CORNER OF INTERSECTION. NW CORNER OF THE BASE OF TRAFFIC SIGNAL LIGHT.
30.10' WEST OF CENTER LINE
61.20' SOUTH OF CENTER LINE
ELEV. = 108.91 (CITY DATUM)

30 JUNE 2003

BAUGHMAN COMPANY P. A.
ENGINEERING, SURVEYING, & PLANNING
316-262-7271 • 315 ELLIS • WICHITA, KANSAS 67211
F:\PLAT\BIGDOGMOTORCYCLEADD\DWG\BIGDOGF.DWG-RKS