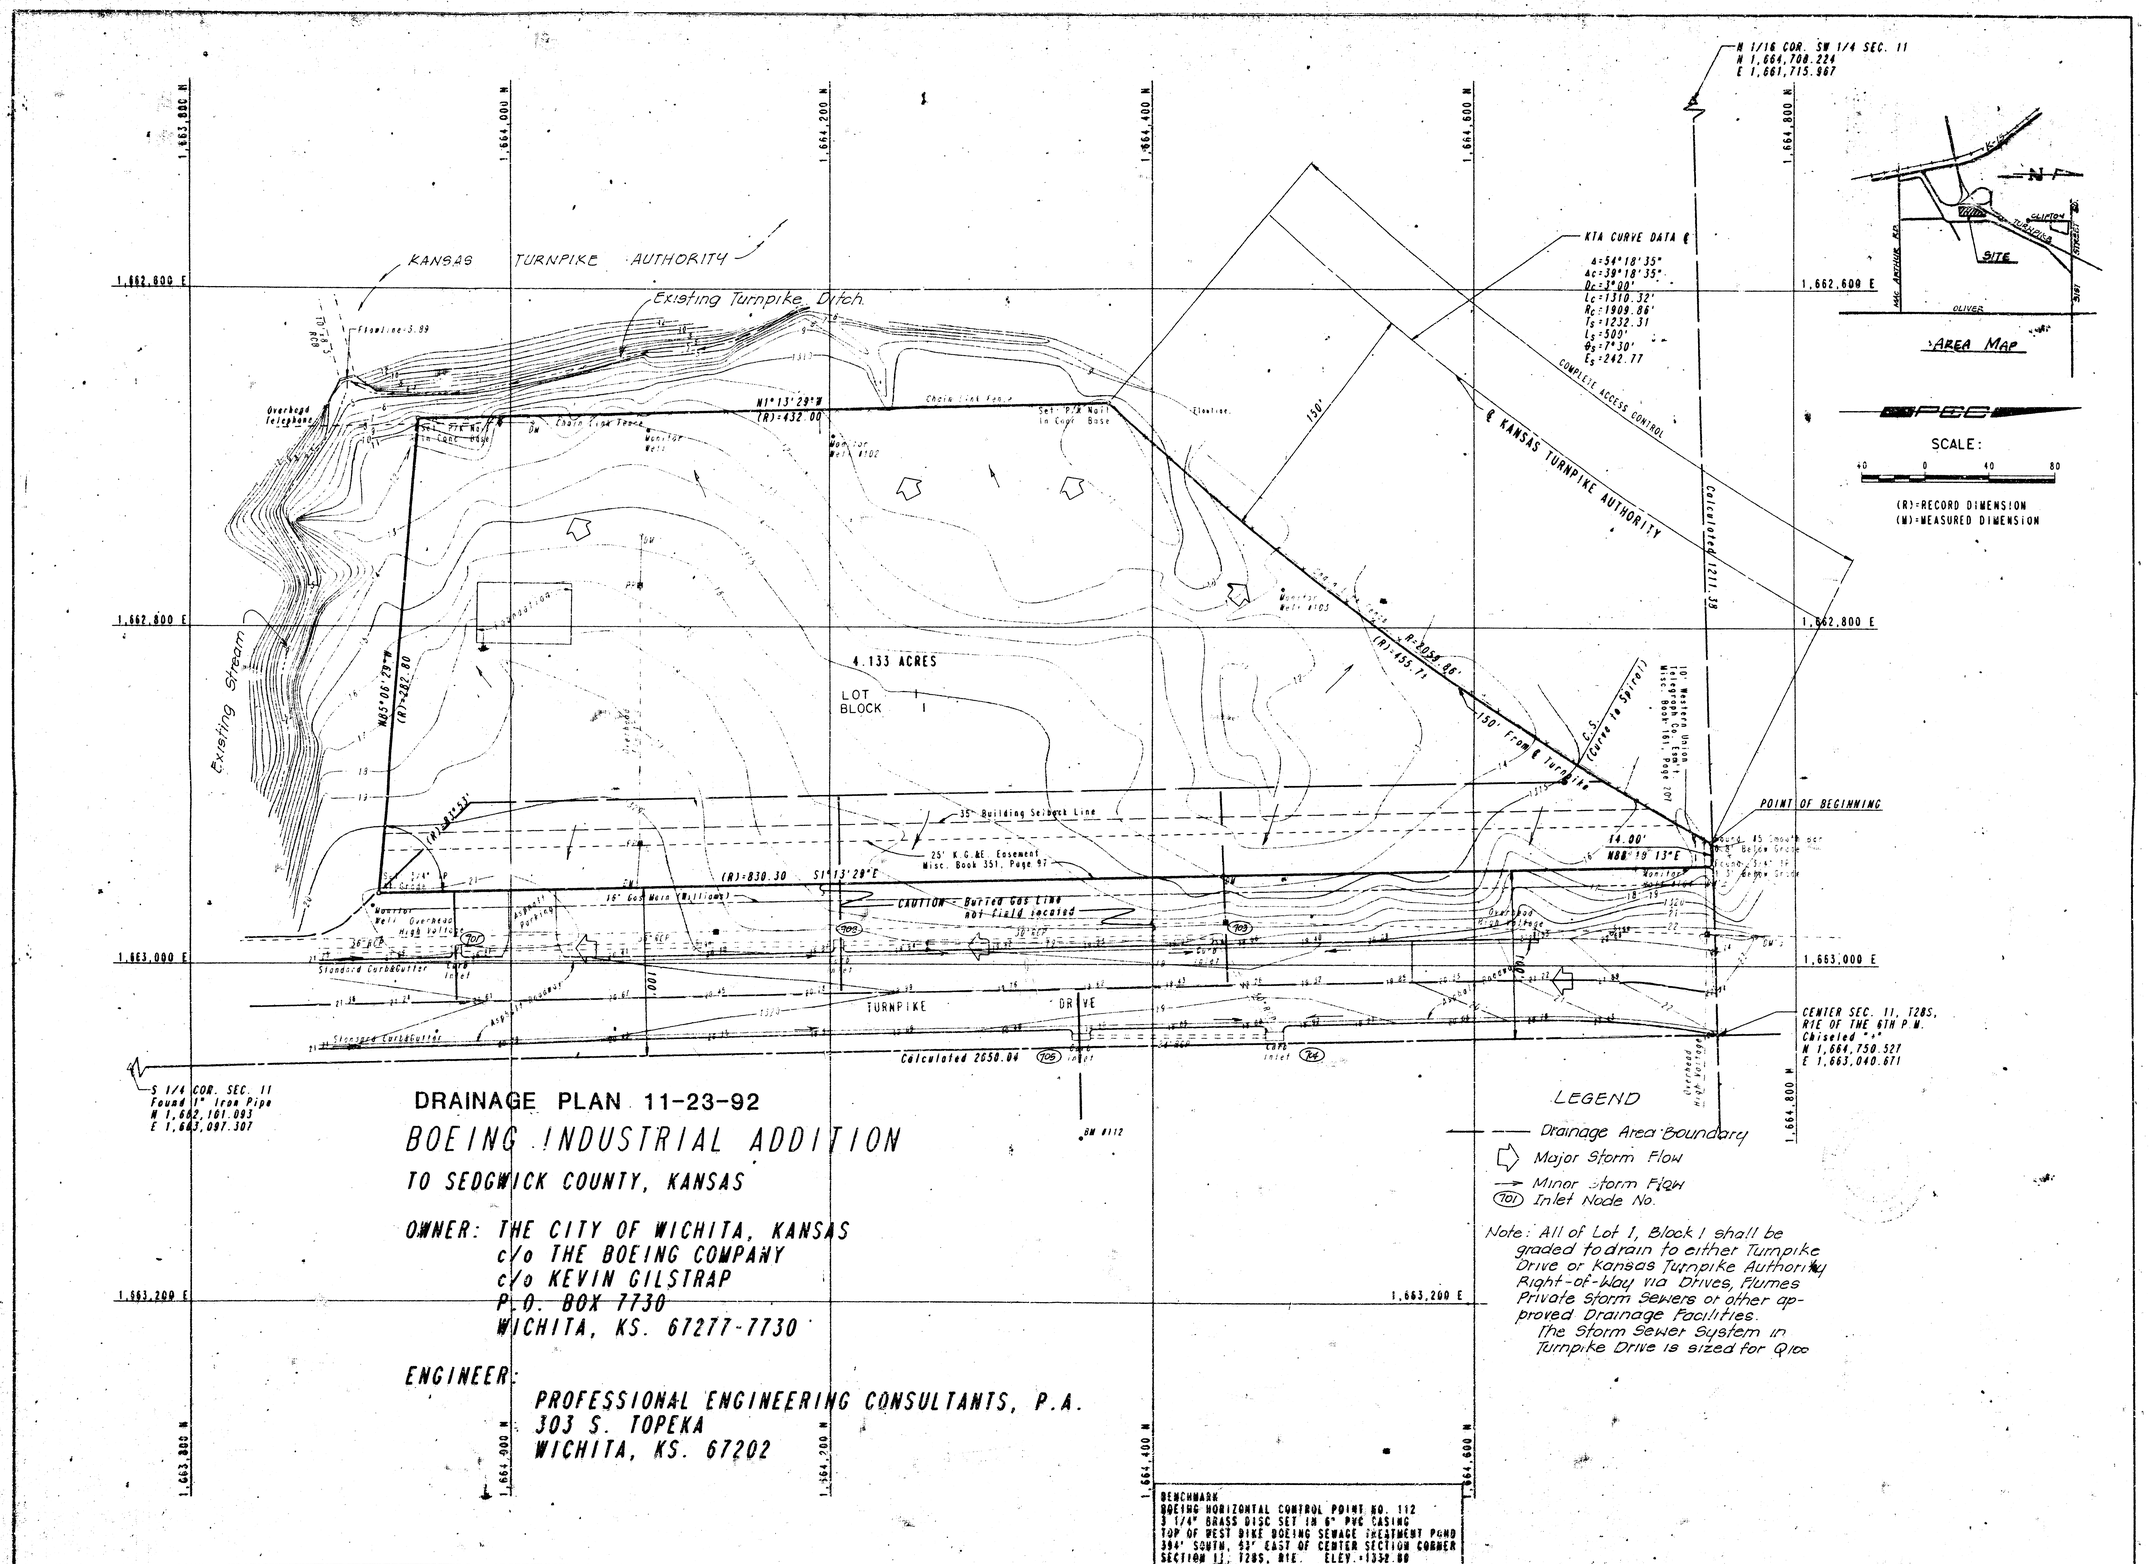


DRAINAGE PLAN 11-23-92

BOEING INDUSTRIAL ADDITION

TO SEDGWICK COUNTY, KANSAS

OWNER: THE CITY OF WICHITA, KANSAS
c/o THE BOEING COMPANY
c/o KEVIN GILSTRAP
P.O. BOX 7730
WICHITA, KS. 67277-7730

ENGINEER:
PROFESSIONAL ENGINEERING CONSULTANTS, P.A.
303 S. TOPEKA
WICHITA, KS. 67202

BENCHMARK
BOEING HORIZONTAL CONTROL POINT NO. 112
3 1/4" BRASS DISC SET IN 6" PVC CASING
TOP OF WEST DIKE BOEING SEWAGE TREATMENT POND
384' SOUTH, 63' EAST OF CENTER SECTION CORNER
SECTION 11, T28S, R1E. ELEV.=1352.80

LEGEND
- Drainage Area Boundary
- Major Storm Flow
- Minor Storm Flow
- (101) Inlet Node No.

Note: All of Lot 1, Block 1 shall be graded to drain to either Turnpike Drive or Kansas Turnpike Authority Right-of-Way via Drives, Flumes Private Storm Sewers or other approved Drainage Facilities. The Storm Sewer System in Turnpike Drive is sized for Q100