SITE DRAINAGE PLAN

CENTRAL MAIZE SCHOOLS ADDITION

Sedgwick County, Kansas

BENCHMARK

60 d SPIKE IN NORTH POLE OF "H" FRAME TRANSMISSION LINE, EAST OF S.E. COR., N.E. 1/4, SEC. 32. ELEV. = 1363.49 N.G.V.D.

TOP OF IRON, N.W. COR., N.E. 1/4, N.W. 1/4, SECTION 32. ELEV. = 1353.38 N.G.V.D.

ADD 1300.00 TO SPOT ELEV'S. TO CONVERT TO N.G.V.D.

THE EAST 1700.00 FEET OF THE N.E. 1/4 OF SECTION 32, TOWNSHIP 26 SOUTH, RANGE 1 WEST OF THE 6TH P.M., SEDGWICK COUNTY, KANSAS.


1" = 150'

△ = IRON FOUND (UNKNOWN ORIGIN)
● = IRON SET W/"MOEHRING" CAP

LEGEND

UP = UTILITY POLE
OE = OVERHEAD ELECTRIC
UT = UNDERGROUND TELEPHONE
TSB = TELEPHONE SPLICE BOX

MOEHRING & ASSOCIATES
CONSULTING ENGINEERS
433 S. HYDRAULIC
WICHITA, KS.
263-8291

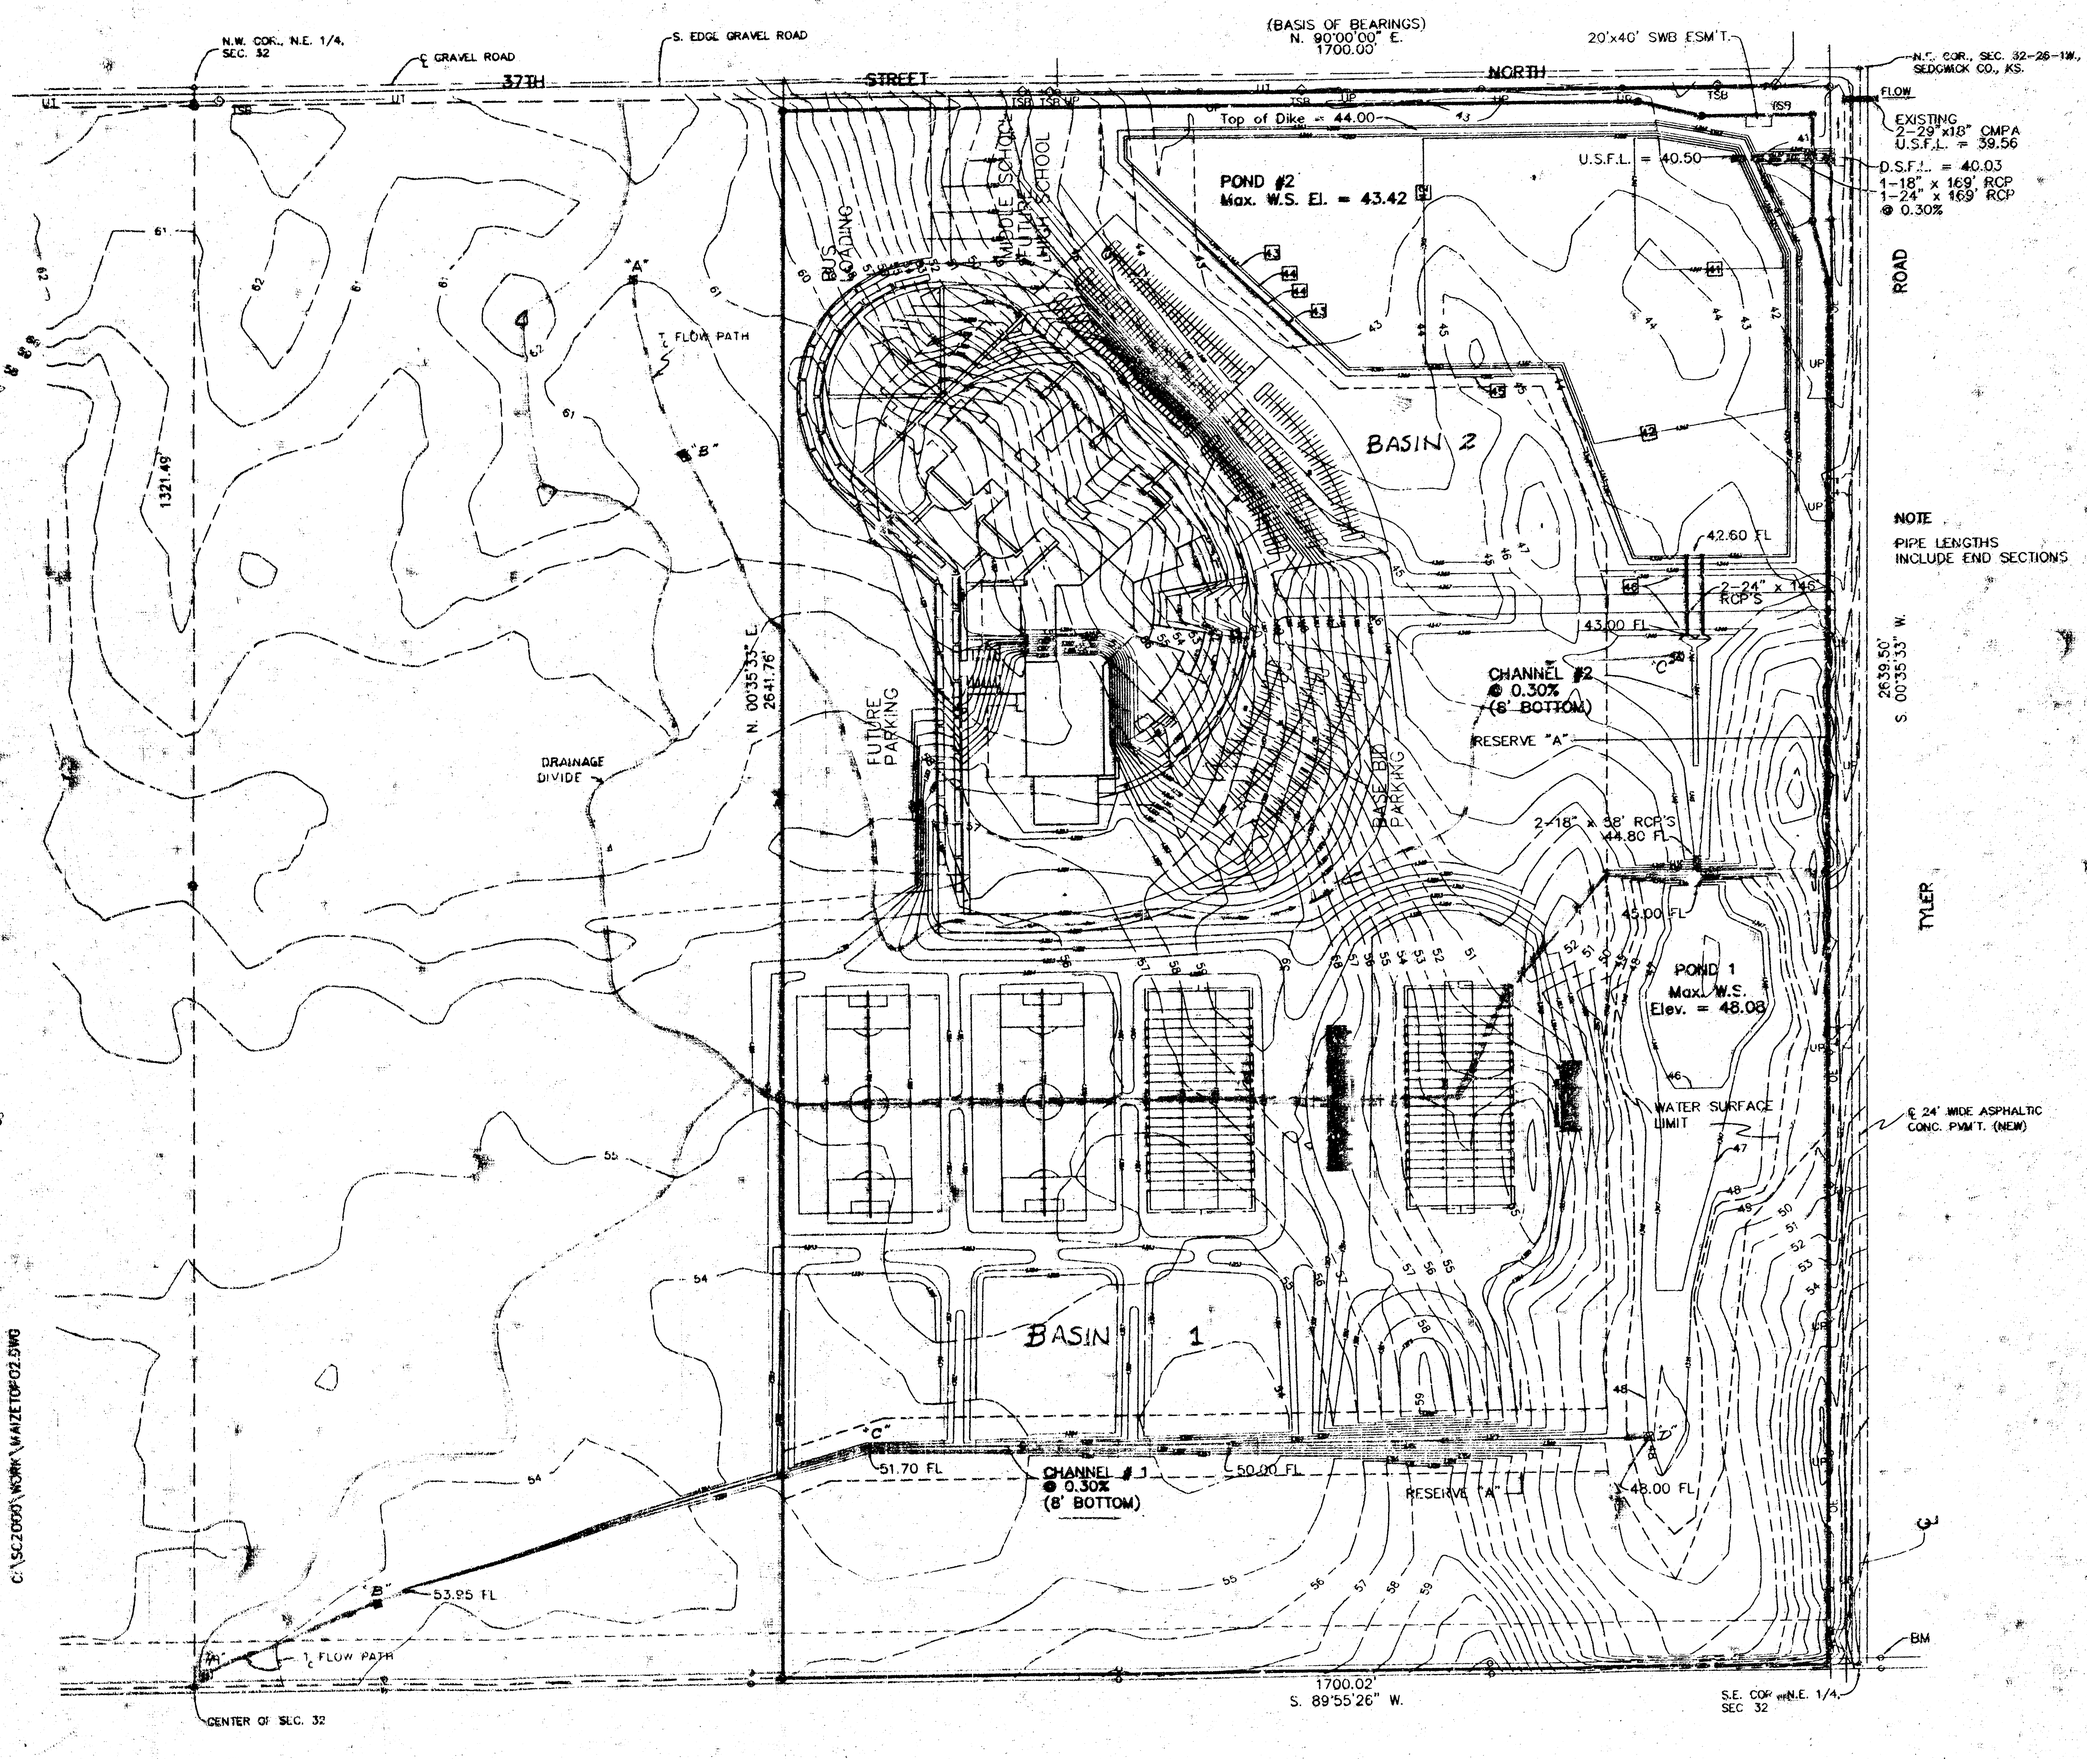

C:\SC2000\WORK\MAIZETOP02.5WG