CLUPNY ADDITION
(Drainage)

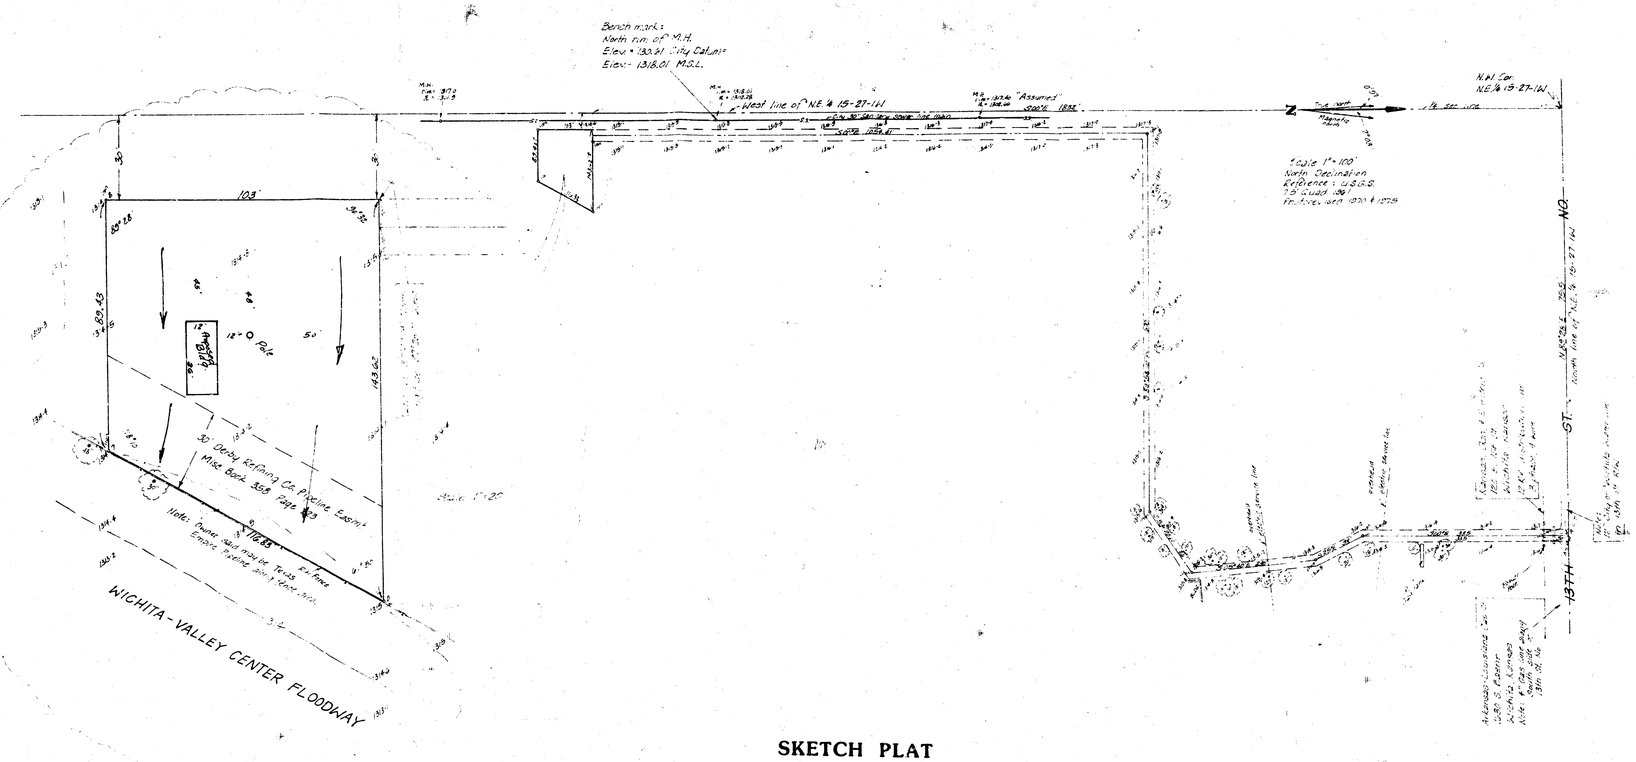

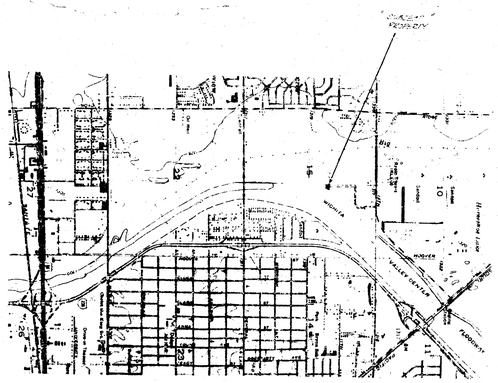

SKETCH PLAT

CLUPNY ADDITION

A TRACT IN THE N.E.1/4 OF 15-27-1W

OWNER: ALOYSIUS CLUPNY

BAUGHMAN COMPANY, P.A.
SURVEYING & ENGINEERING
316/262-7271 • 330 LAURA • WICHITA, KANSAS 67211

June 27, 1983 Revised
April 23, 1985 Revised
Jan. 11, 1993

Architect	Consultant	
Project: ADVANCED MOBILE PHONE SERVICE		Sheet
Drawing		Scale
Approved by: SWPS - Director of Operations	AWPS Location Number	Date
SWPS - General Manager - Construction	AWPS Job Number	Drawing Number