DRAINAGE PLAN


COTTAGE GARDENS

Owner/Developer DeVoe Treadwell

March 12, 1996

Poe and Associates of Kansas, Inc. 434 North Oliver Wichita, Kansas 67208

F:\APPS\DOA\PSB2\FINAL Thu Mar 14 10:07:18 1996 Steve Schmidt Poe & Assoc.

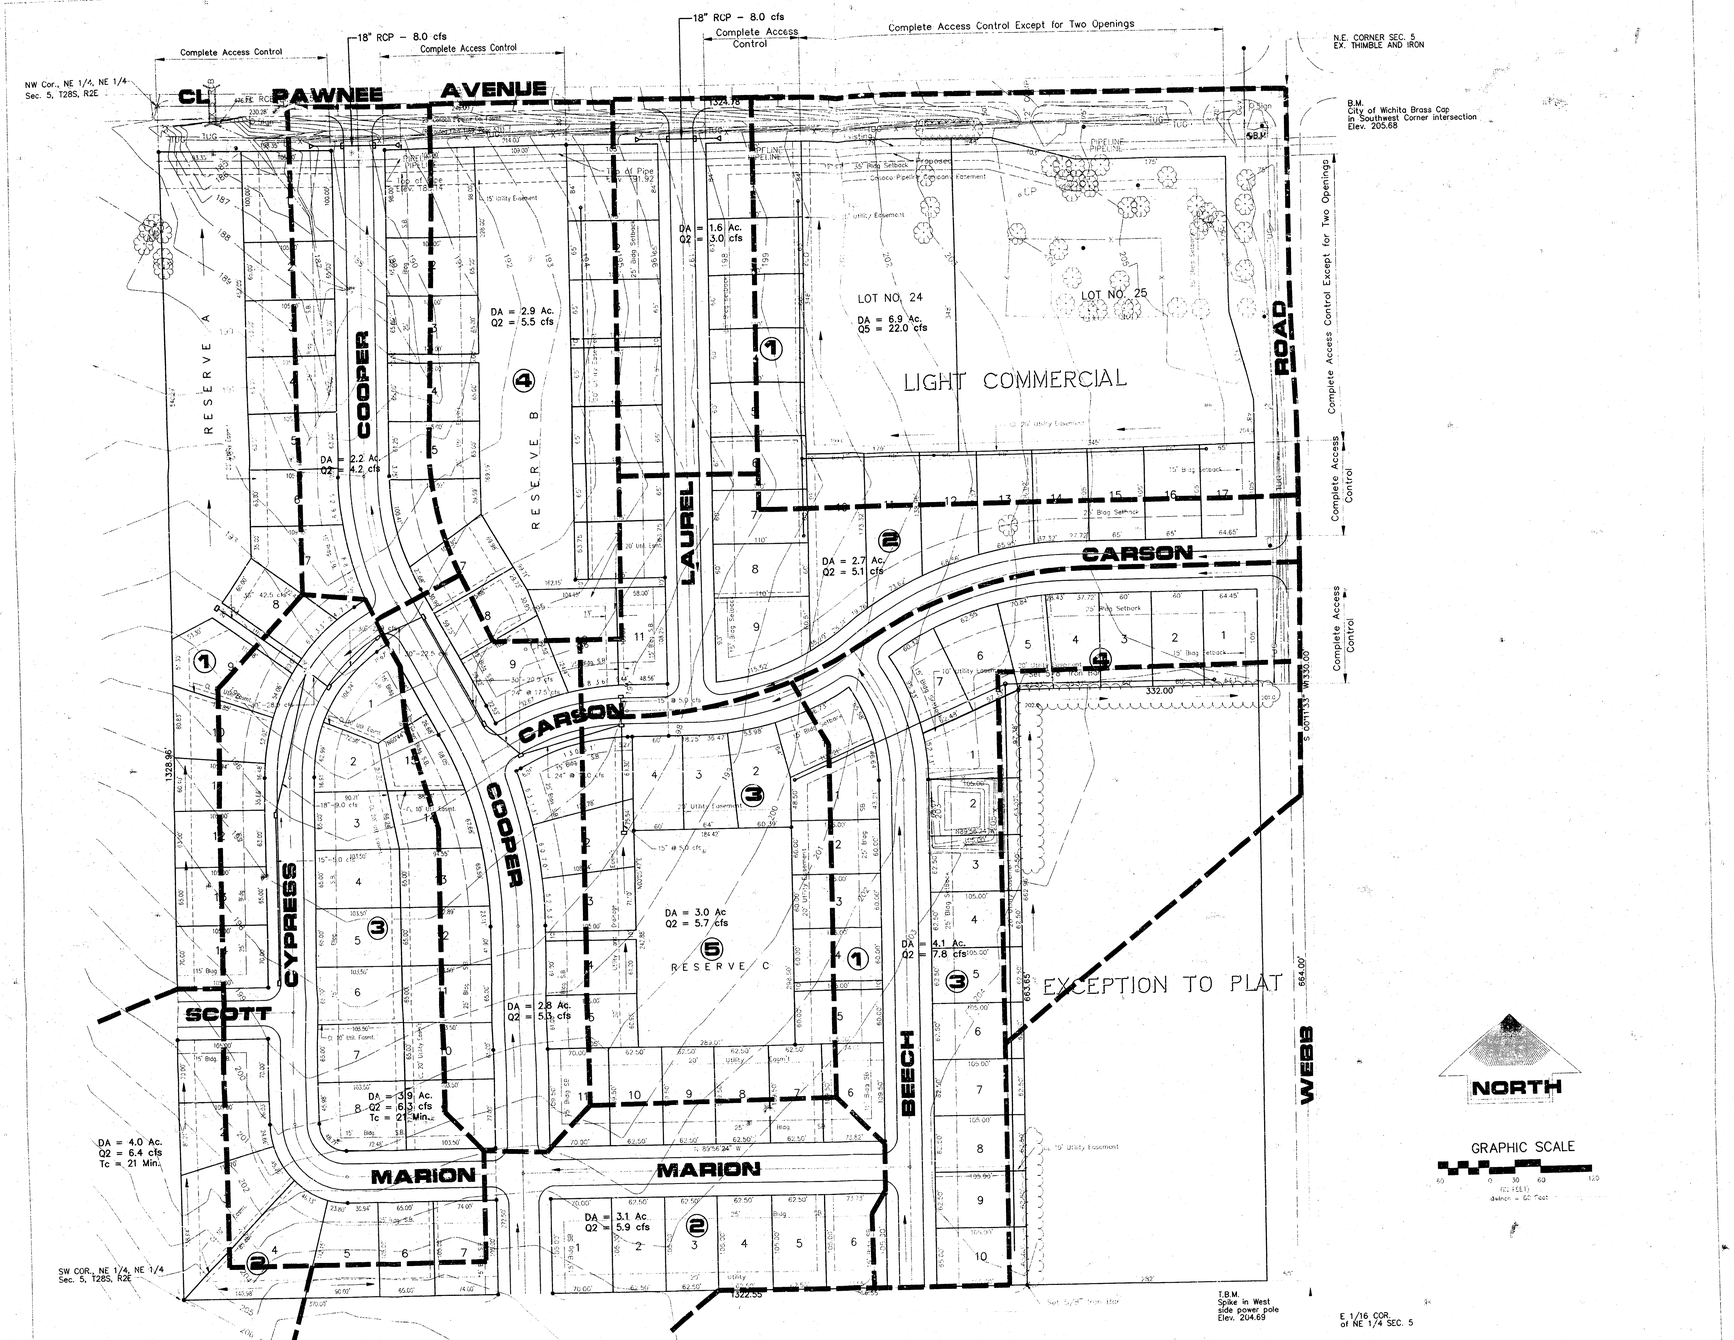

DRAINAGE PLAN

COTTAGE GARDENS

Owner/Developer DeVoe Treadwell

March 12, 1996

Poe and Associates of Kansas, Inc. 434 North Oliver Wichita, Kansas 67208

F:\APPS\DOCU\PLOT\07.HWL Thu Mar 14 10:07:16 1996 Steve Schmidt Poe & Assoc.