DRAINAGE PLAN
DEATHERAGE ADDITION
WICHITA, SEDGWICK COUNTY, KANSAS

MINIMUM BUILDING PAD ELEVATION FOR LOWEST OPENING TO STRUCTURES		
LOT	M.S.L.	CITY DATUM
1	1325.5	138.1

BENCHMARK:
CITY DISC, TOP OF WING, S.E. COR. OF BRIDGE OVER BIG DITCH @37TH ST.
EL. = 144.74 CITY DATUM

0 50 100
CONTOUR INTERVAL = 1 FT.

● = #4 REBAR W/ "BAUGHMAN" CAP (SET)
○ = 1/2" IRON (FOUND)
△ = STONE (FOUND)
= POWER POLE

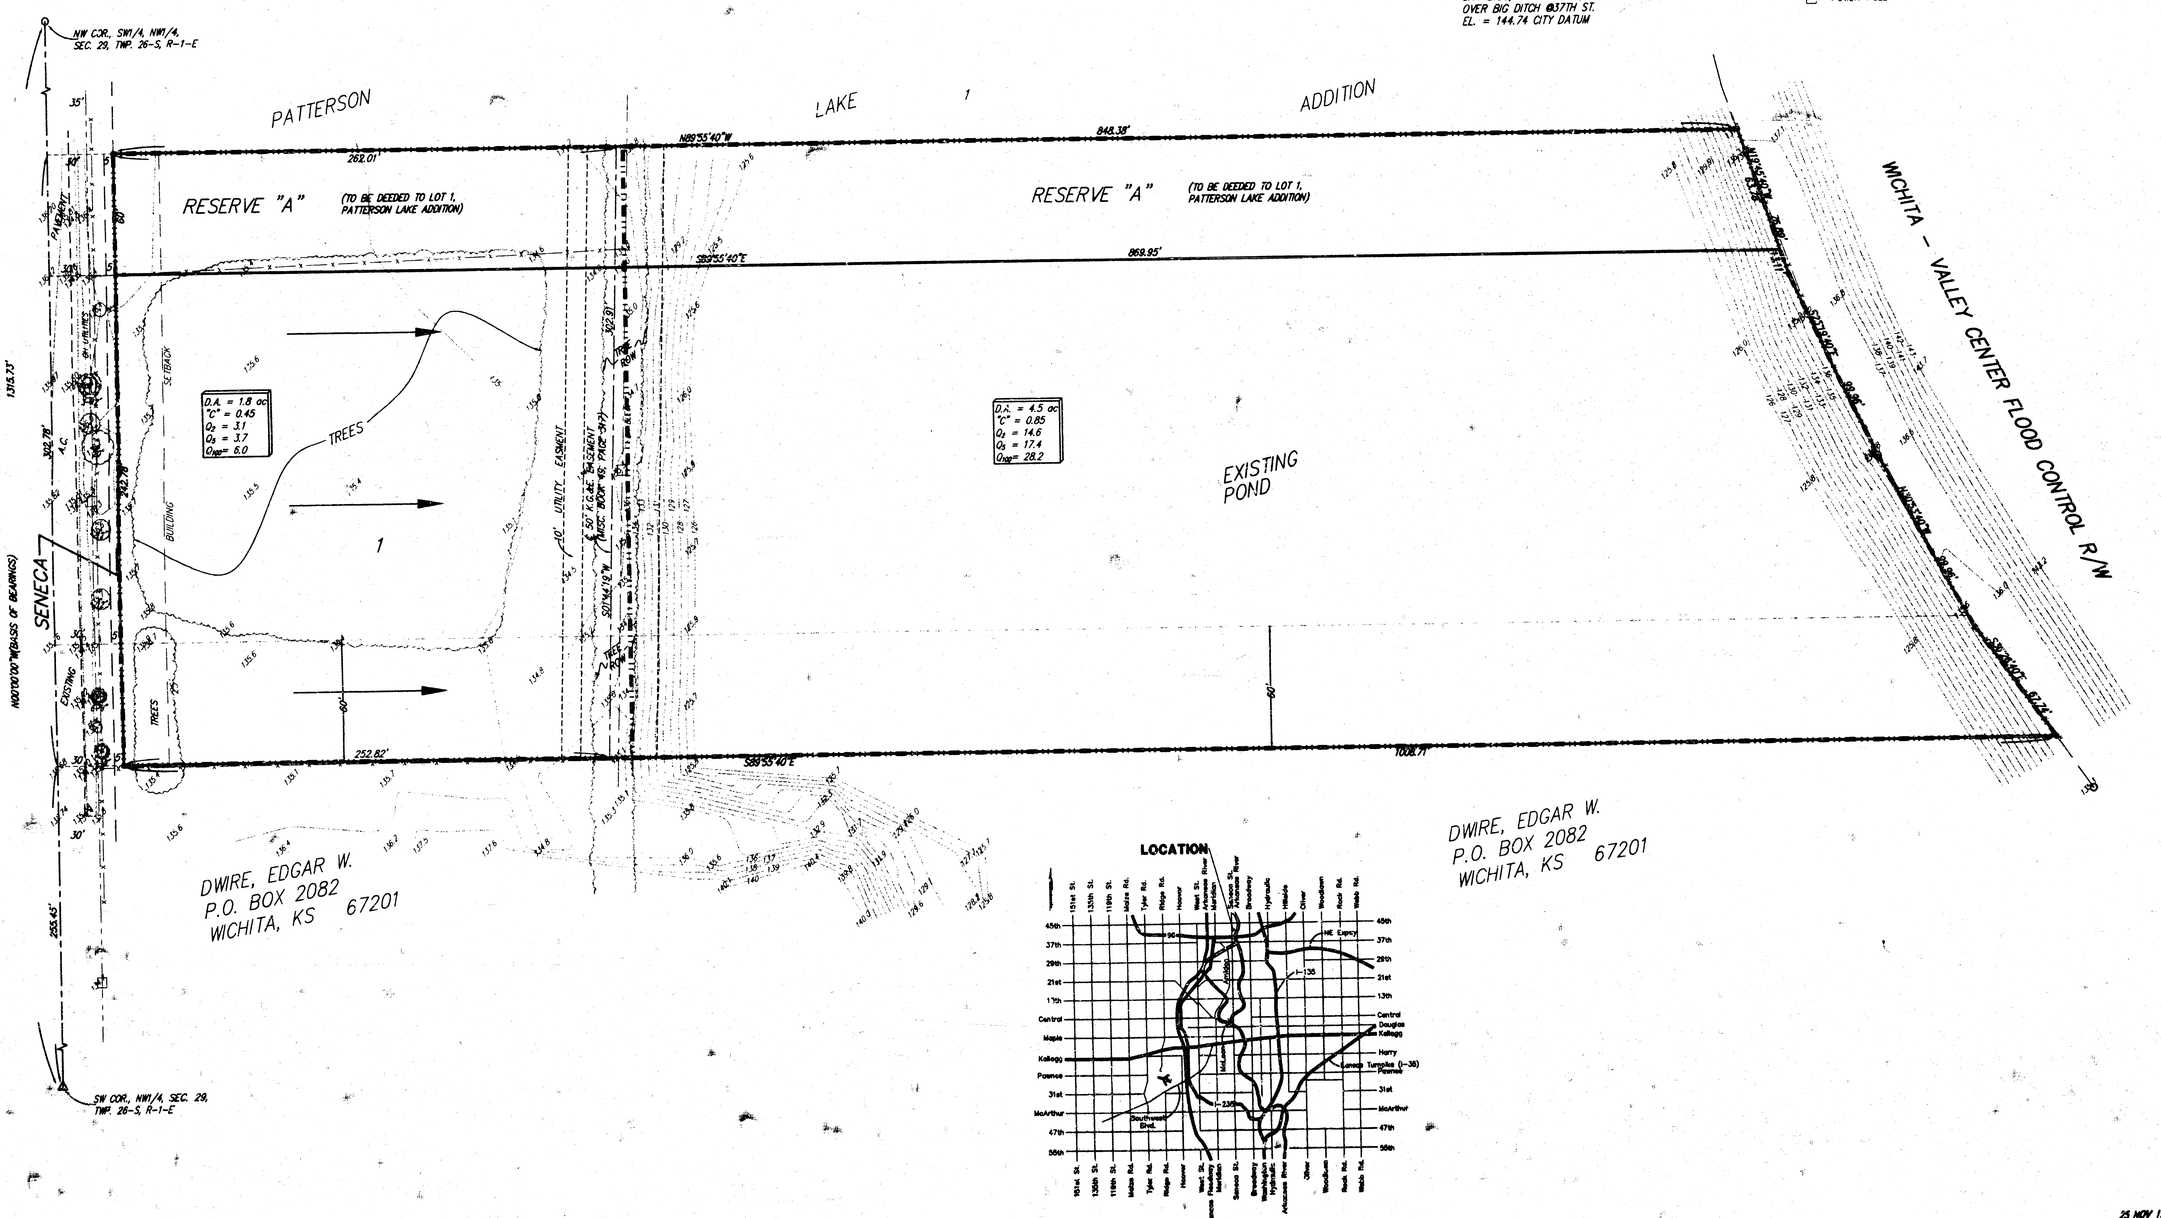

25 NOV 1998