
DONNA'S 3RD ADDITION
(Drainage)

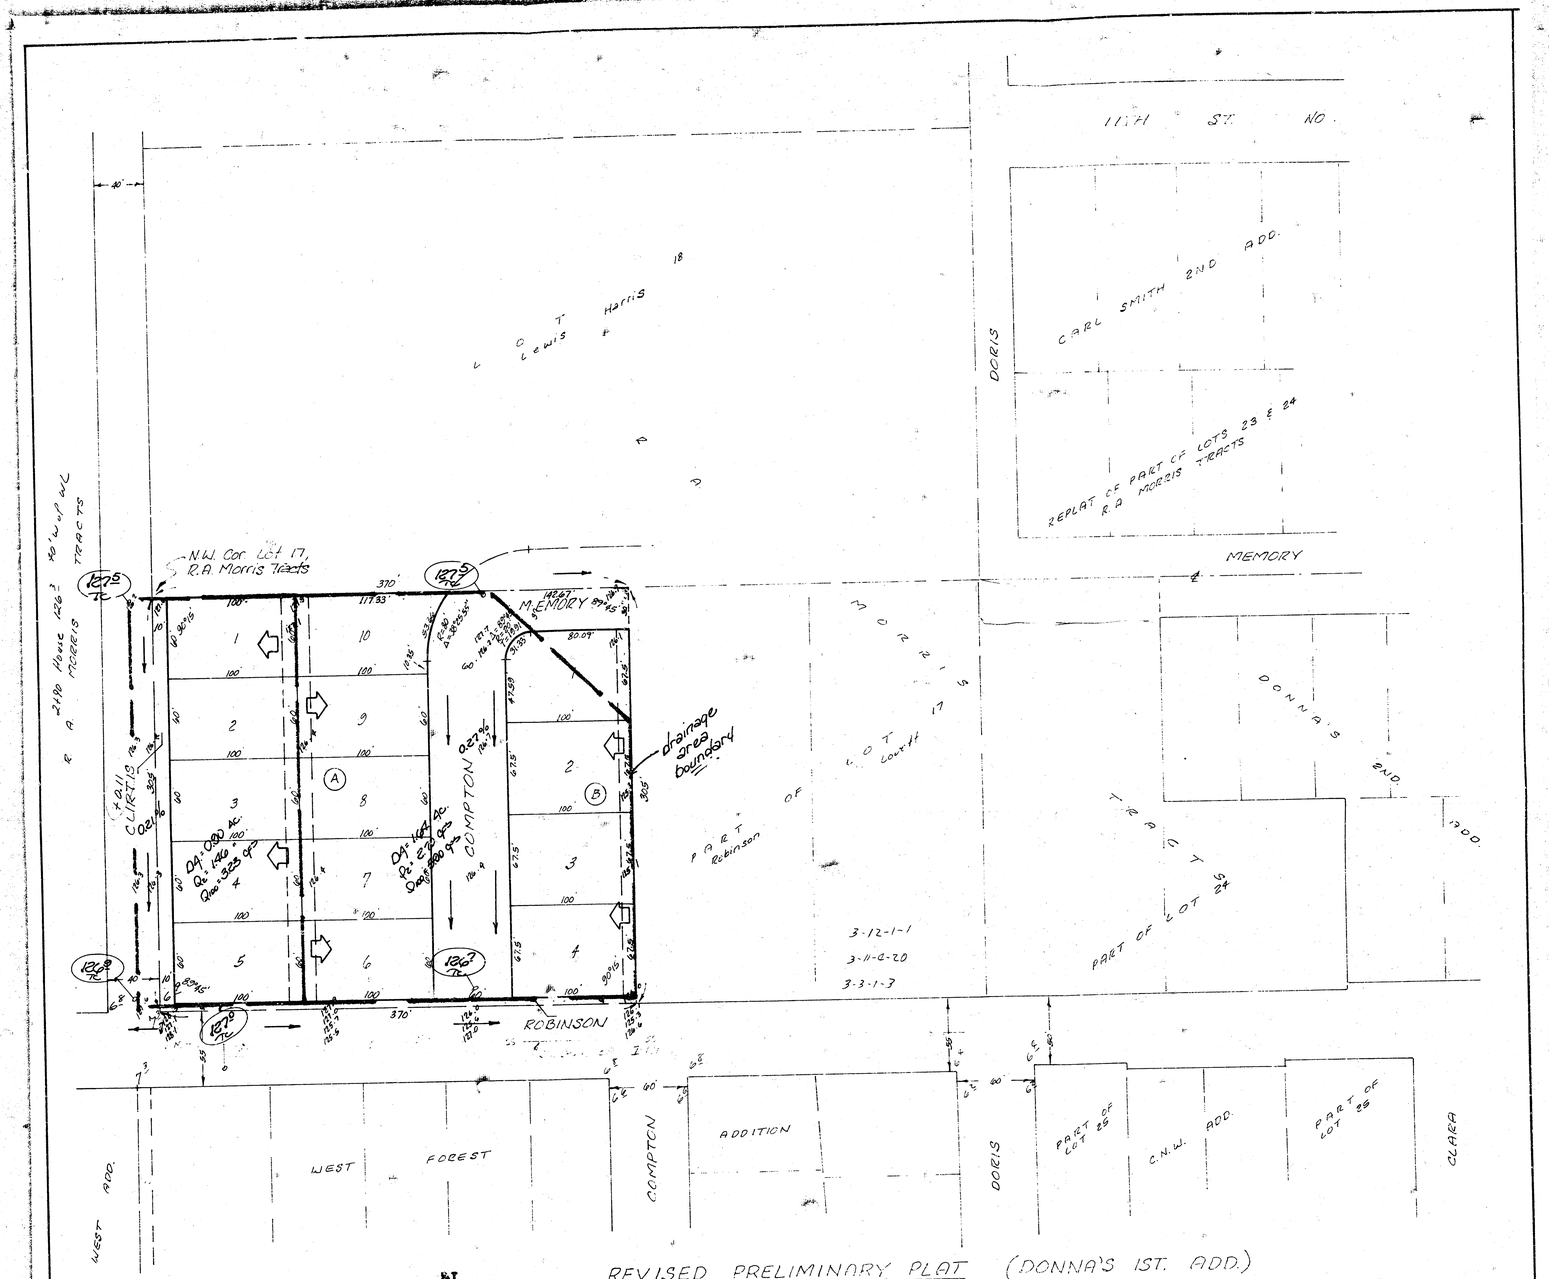

REVISED PRELIMINARY PLAT (DONNA'S 1ST. ADD.)

DONNA'S 3RD. ADDITION

THE WEST 370 FEET OF LOT 17, R.A. MORRIS TRACTS.

FOR [illegible] DUKE

drainage plan

BAUGHMAN COMPANY, P.A.
SURVEYING & ENGINEERING
316/262-7271 • 330 LAURA • WICHITA, KANSAS 67211

Rev. 27 May 82