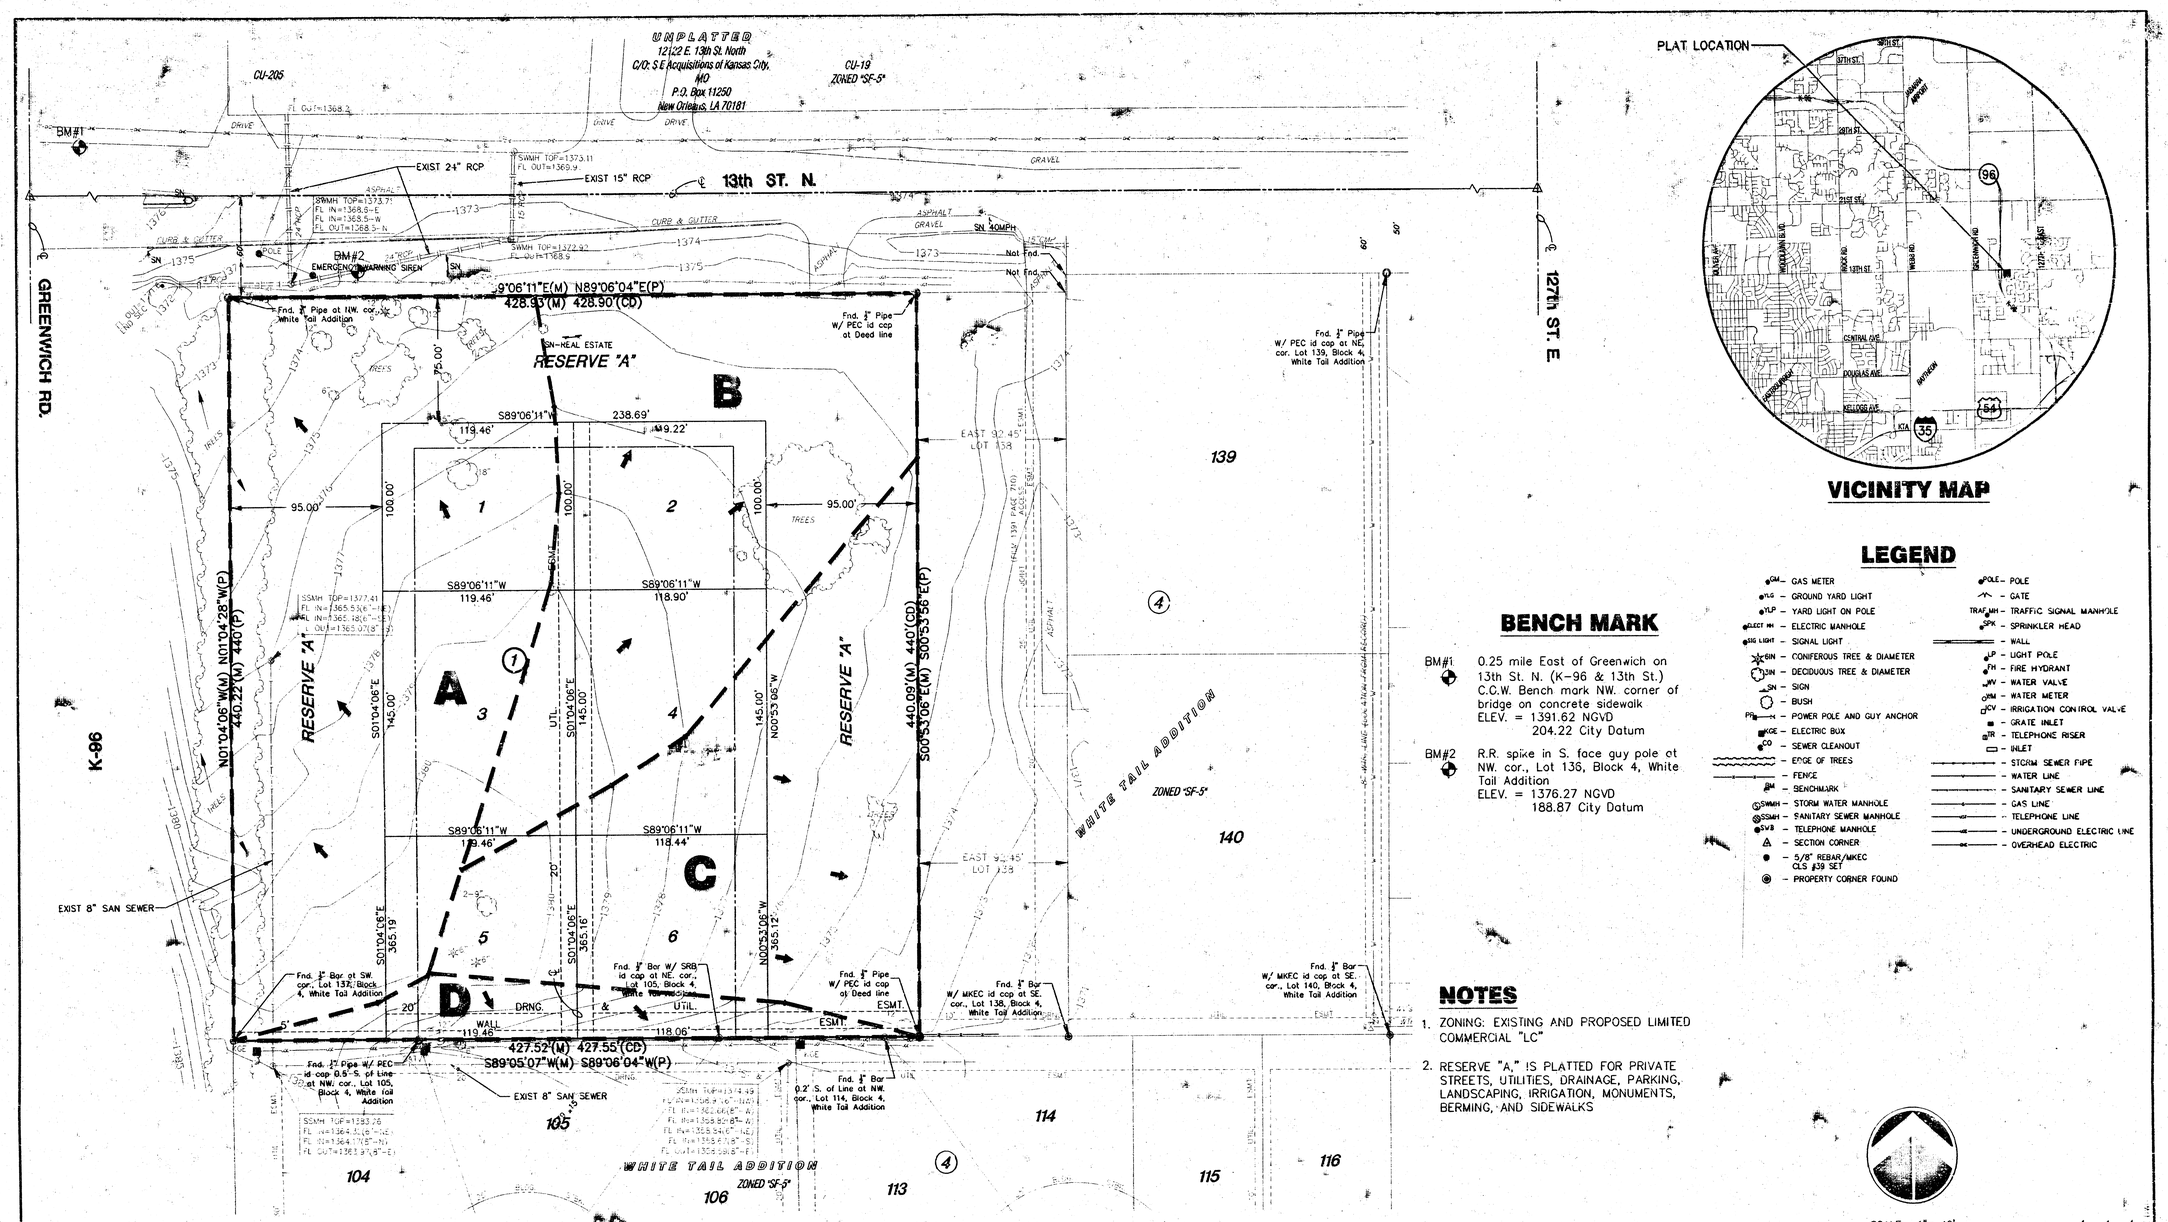


PLAT LOCATION

VICINITY MAP

BENCH MARK

BM#1 — 0.25 mile East of Greenwich on 13th St. N. (K-96 & 13th St.) C.C.W. Bench mark NW. corner of bridge on concrete sidewalk
ELEV. = 1391.62 NGVD
204.22 City Datum

BM#2 — R.R. spike in S. face guy pole at NW. cor., Lot 136, Block 4, White Tail Addition
ELEV. = 1376.27 NGVD
188.87 City Datum

LEGEND

- GM – GAS METER
- YLG – GROUND YARD LIGHT
- YLP – YARD LIGHT ON POLE
- ELECT MH – ELECTRIC MANHOLE
- SIG LIGHT – SIGNAL LIGHT
- CON – CONIFEROUS TREE & DIAMETER
- DEC – DECIDUOUS TREE & DIAMETER
- SN – SIGN
- BUSH
- PP – POWER POLE AND GUY ANCHOR
- ELEC BOX
- CO – SEWER CLEANOUT
- EDGE OF TREES
- FENCE
- BM – BENCHMARK
- SWMH – STORM WATER MANHOLE
- SSMH – SANITARY SEWER MANHOLE
- TEL MH – TELEPHONE MANHOLE
- SECTION CORNER
- 5/8" REBAR/MKEC CLS #39 SET
- PROPERTY CORNER FOUND
- POLE – POLE
- GATE
- TRAF MH – TRAFFIC SIGNAL MANHOLE
- SPK – SPRINKLER HEAD
- WALL
- LP – LIGHT POLE
- FH – FIRE HYDRANT
- WV – WATER VALVE
- WM – WATER METER
- IRRIGATION CONTROL VALVE
- GRATE INLET
- TELEPHONE RISER
- INLET
- STORM SEWER PIPE
- WATER LINE
- SANITARY SEWER LINE
- GAS LINE
- TELEPHONE LINE
- UNDERGROUND ELECTRIC LINE
- OVERHEAD ELECTRIC

NOTES

1. ZONING: EXISTING AND PROPOSED LIMITED COMMERCIAL "LC"
2. RESERVE "A," IS PLATTED FOR PRIVATE STREETS, UTILITIES, DRAINAGE, PARKING, LANDSCAPING, IRRIGATION, MONUMENTS, BERMING, AND SIDEWALKS

SCALE: 1" = 40'
0 20 40 80

EXISTING DRAINAGE PATTERNS

THE EXECUTIVE AT WHITE TAIL ADDITION

OWNERS/DEVELOPER: Ink Construction LLC P.O. Box 780427 Wichita, Kansas 67278 316-681-3500
Goodpasture Real Estate Group LLC P.O. Box 780089 Wichita, Kansas 67278 316-618-5100

DATE: JULY, 2002

MKEC ENGINEERING CONSULTANTS
411 N. WEBB ROAD
WICHITA, KS. 67206
316-684-9600

H:\CIVIL\62155\dwg\PROP\DRNG\62155drn.DWG Tue Jul 09 17:02:00 2002