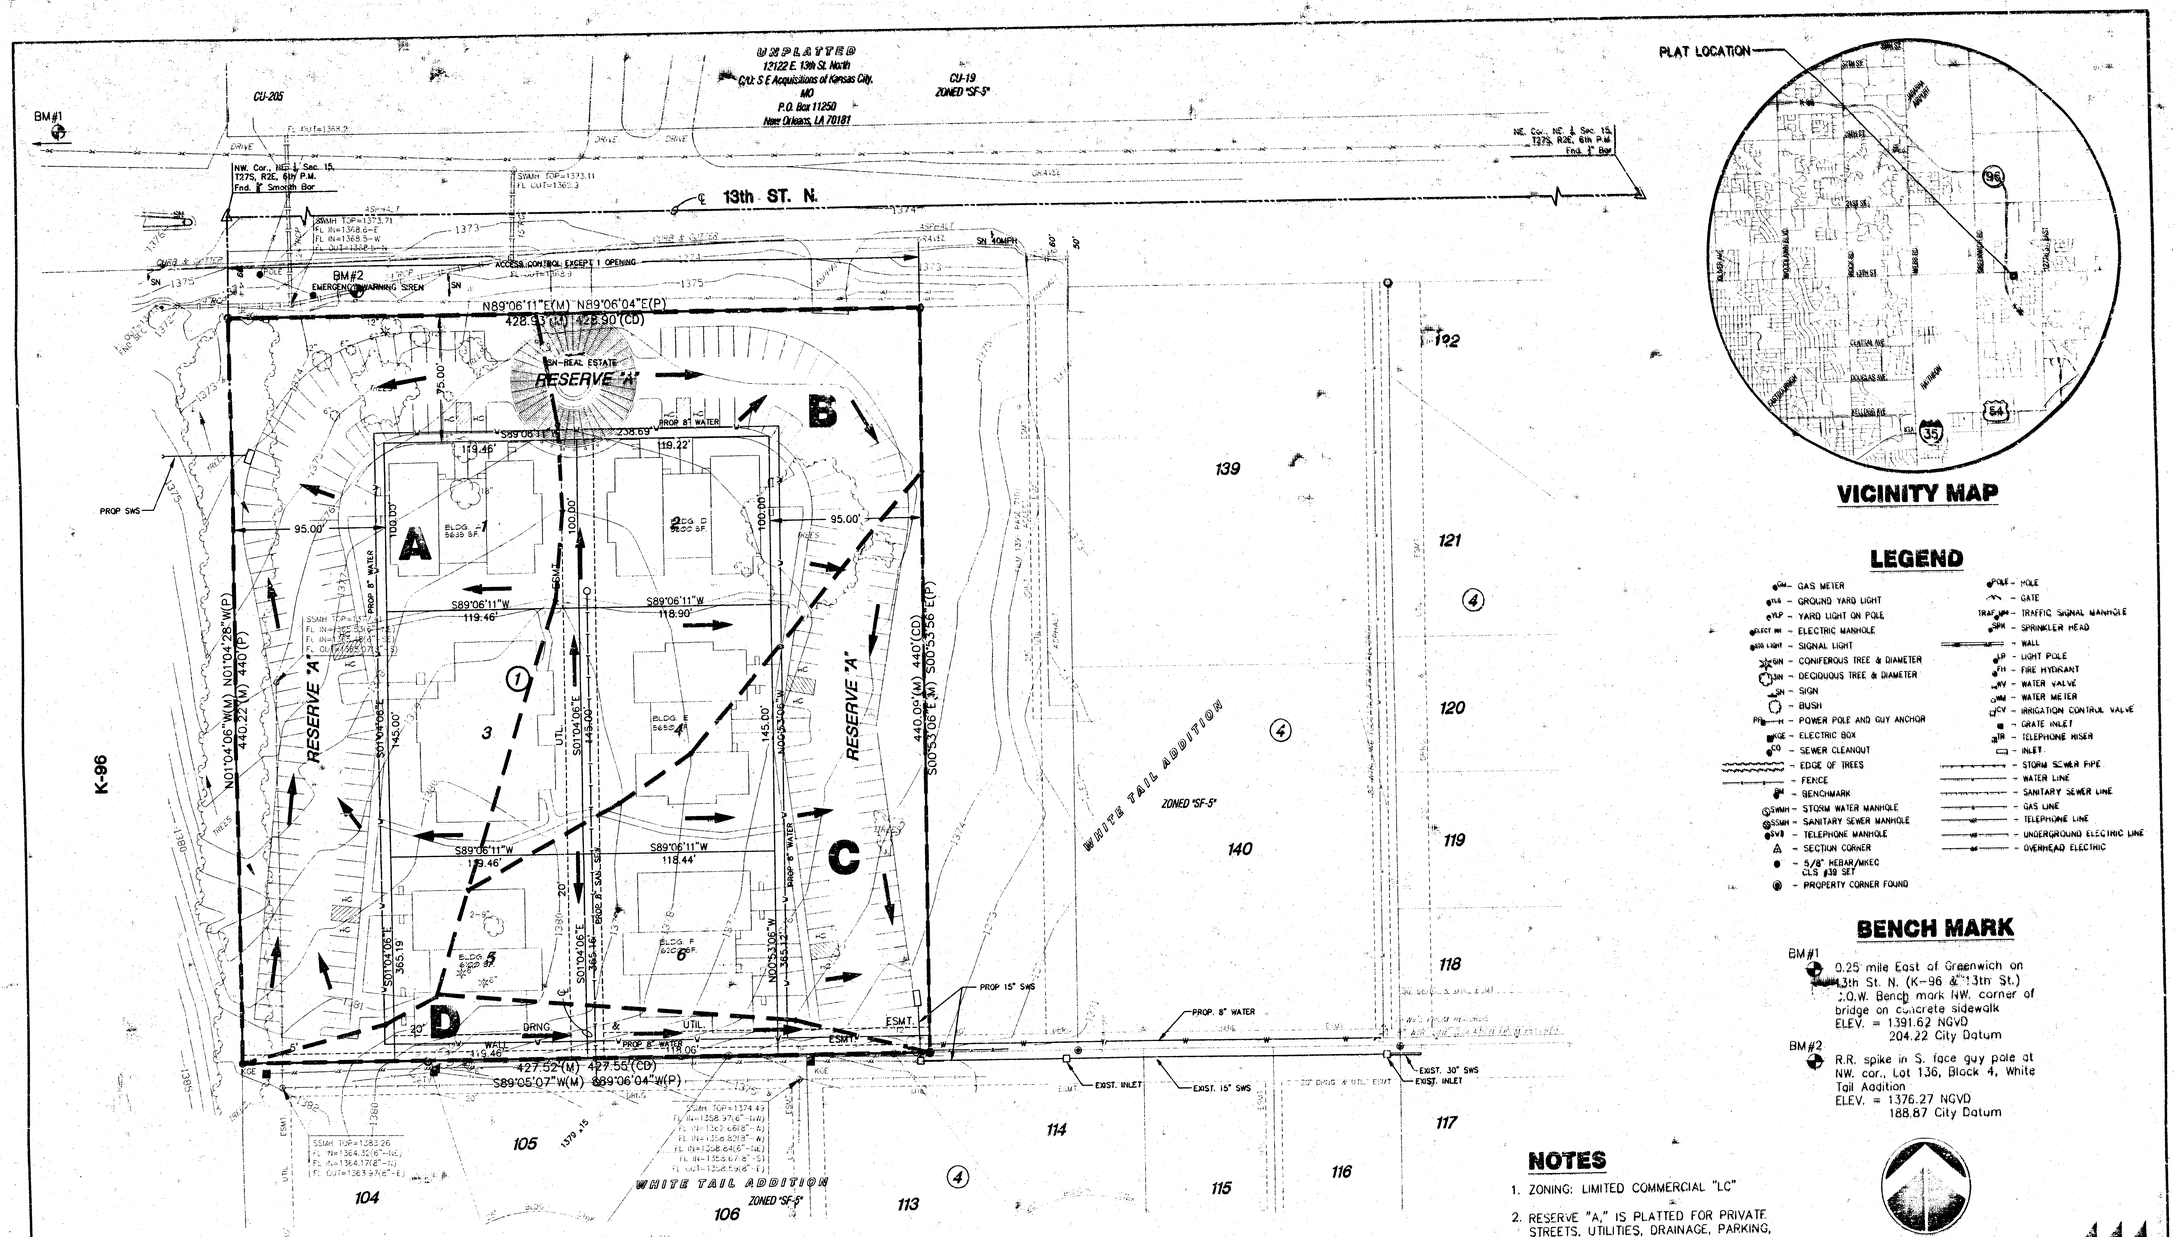

POST-DEVELOPMENT SITE DRAINAGE PLAN

THE EXECUTIVE AT WHITE TAIL ADDITION

DATE: JULY, 2002

OWNERS: Ritchie Development 8100 22nd Street N., Bldg. 1000 Wichita, Kansas 67226
DEVELOPER: HG Properties LLC P.O. Box 783204 Wichita, Kansas 67278-3204 316-618-5100

H:\CIVIL\021951\Dwg\PROPGRNG\021550rn2.dwg Thu Jul 11 08:40:00 2002