
HIDDEN CREEK ADDITION

Date: January 5, 2000

POE & ASSOCIATES OF KANSAS, INC.
CONSULTING ENGINEERS
9940 E. Central, Suite 200 ■ Wichita, KS 67206 ■ 316/685-4114

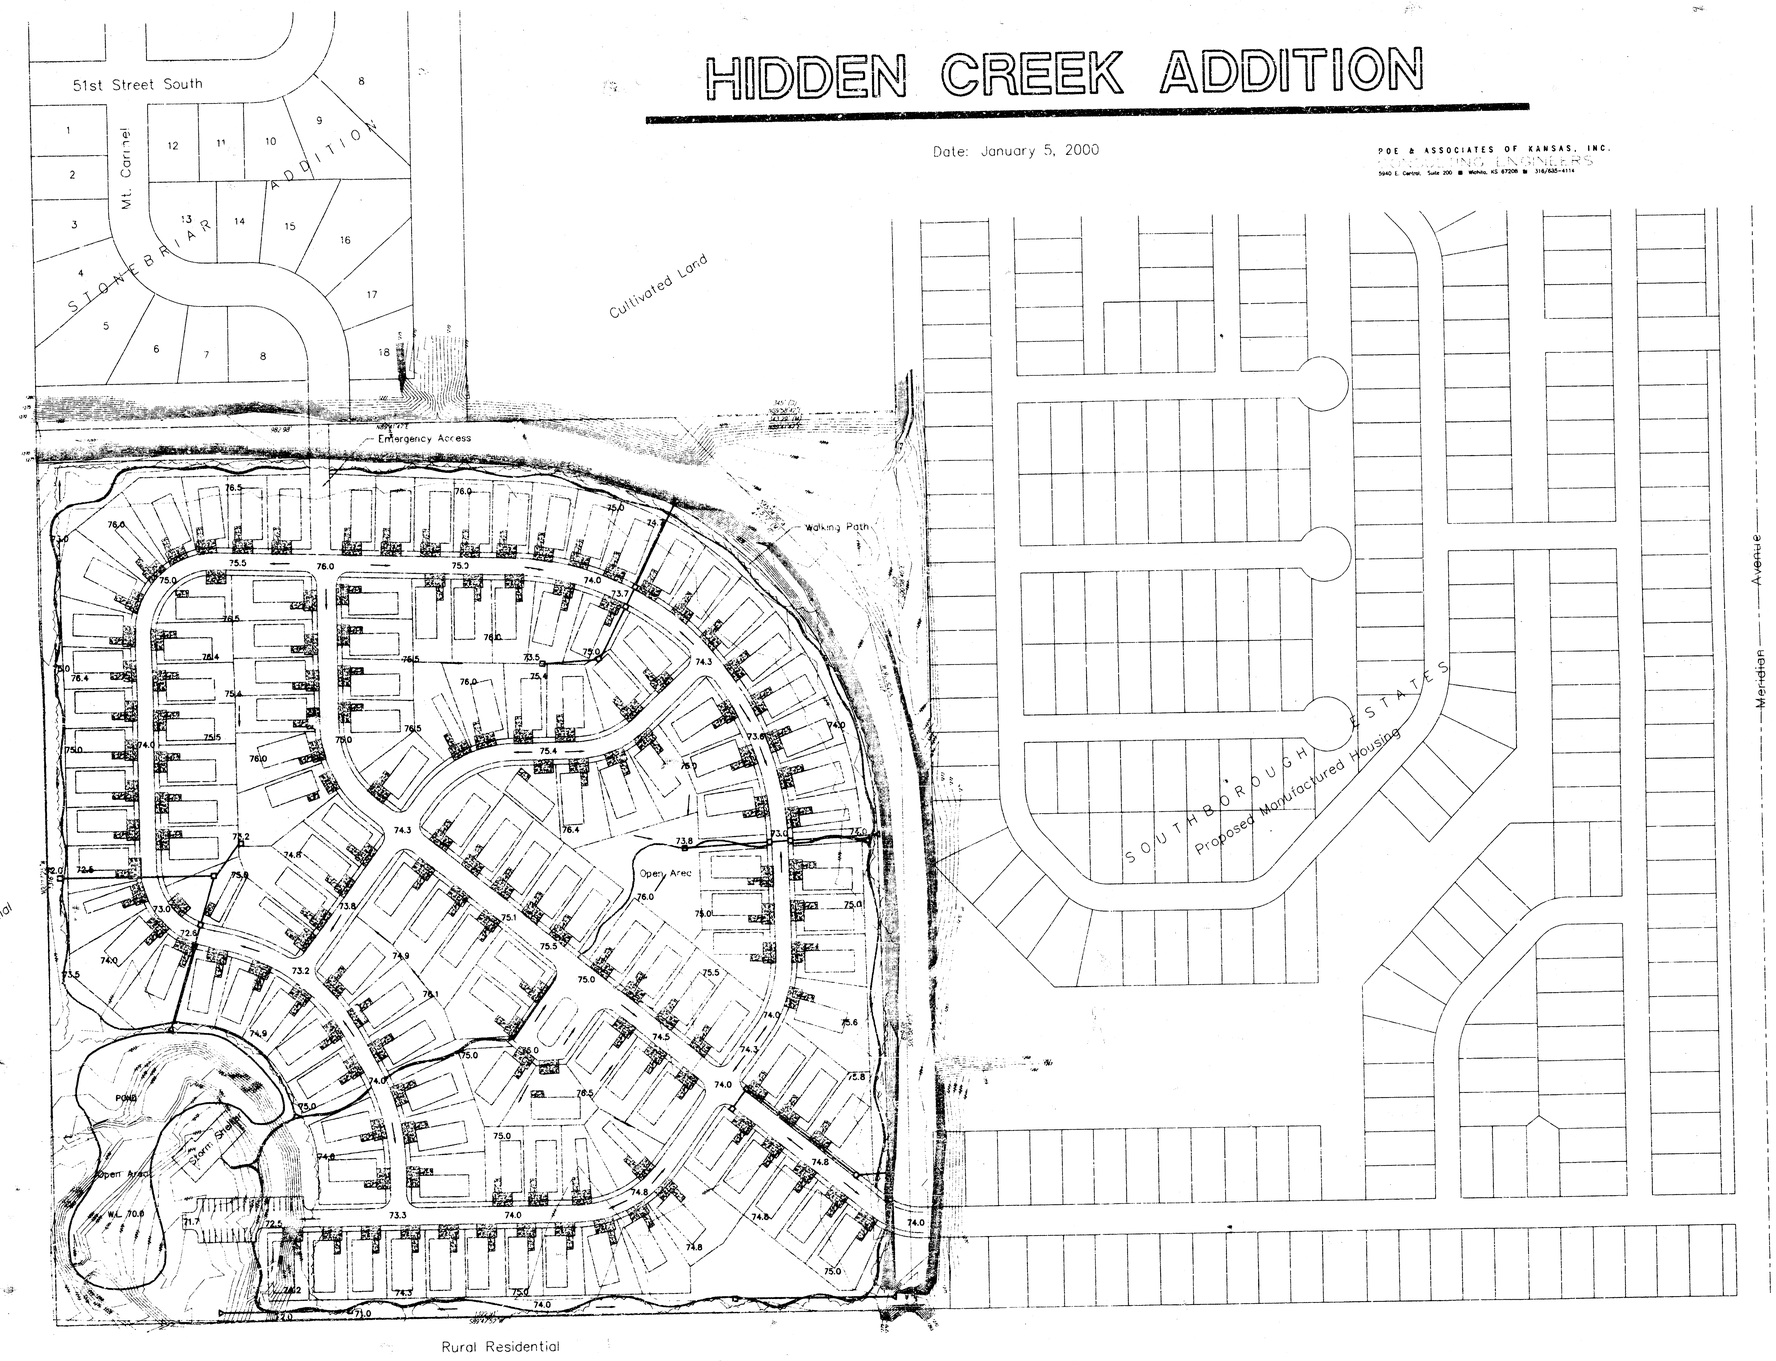

Scale 1" = 100'

G:\APPS\DOA\P\668\figrd.dwg Tue Jan 18 15:50:50 2000 Kenny E. Hill, P.E. - Poe & Associates of Kansas