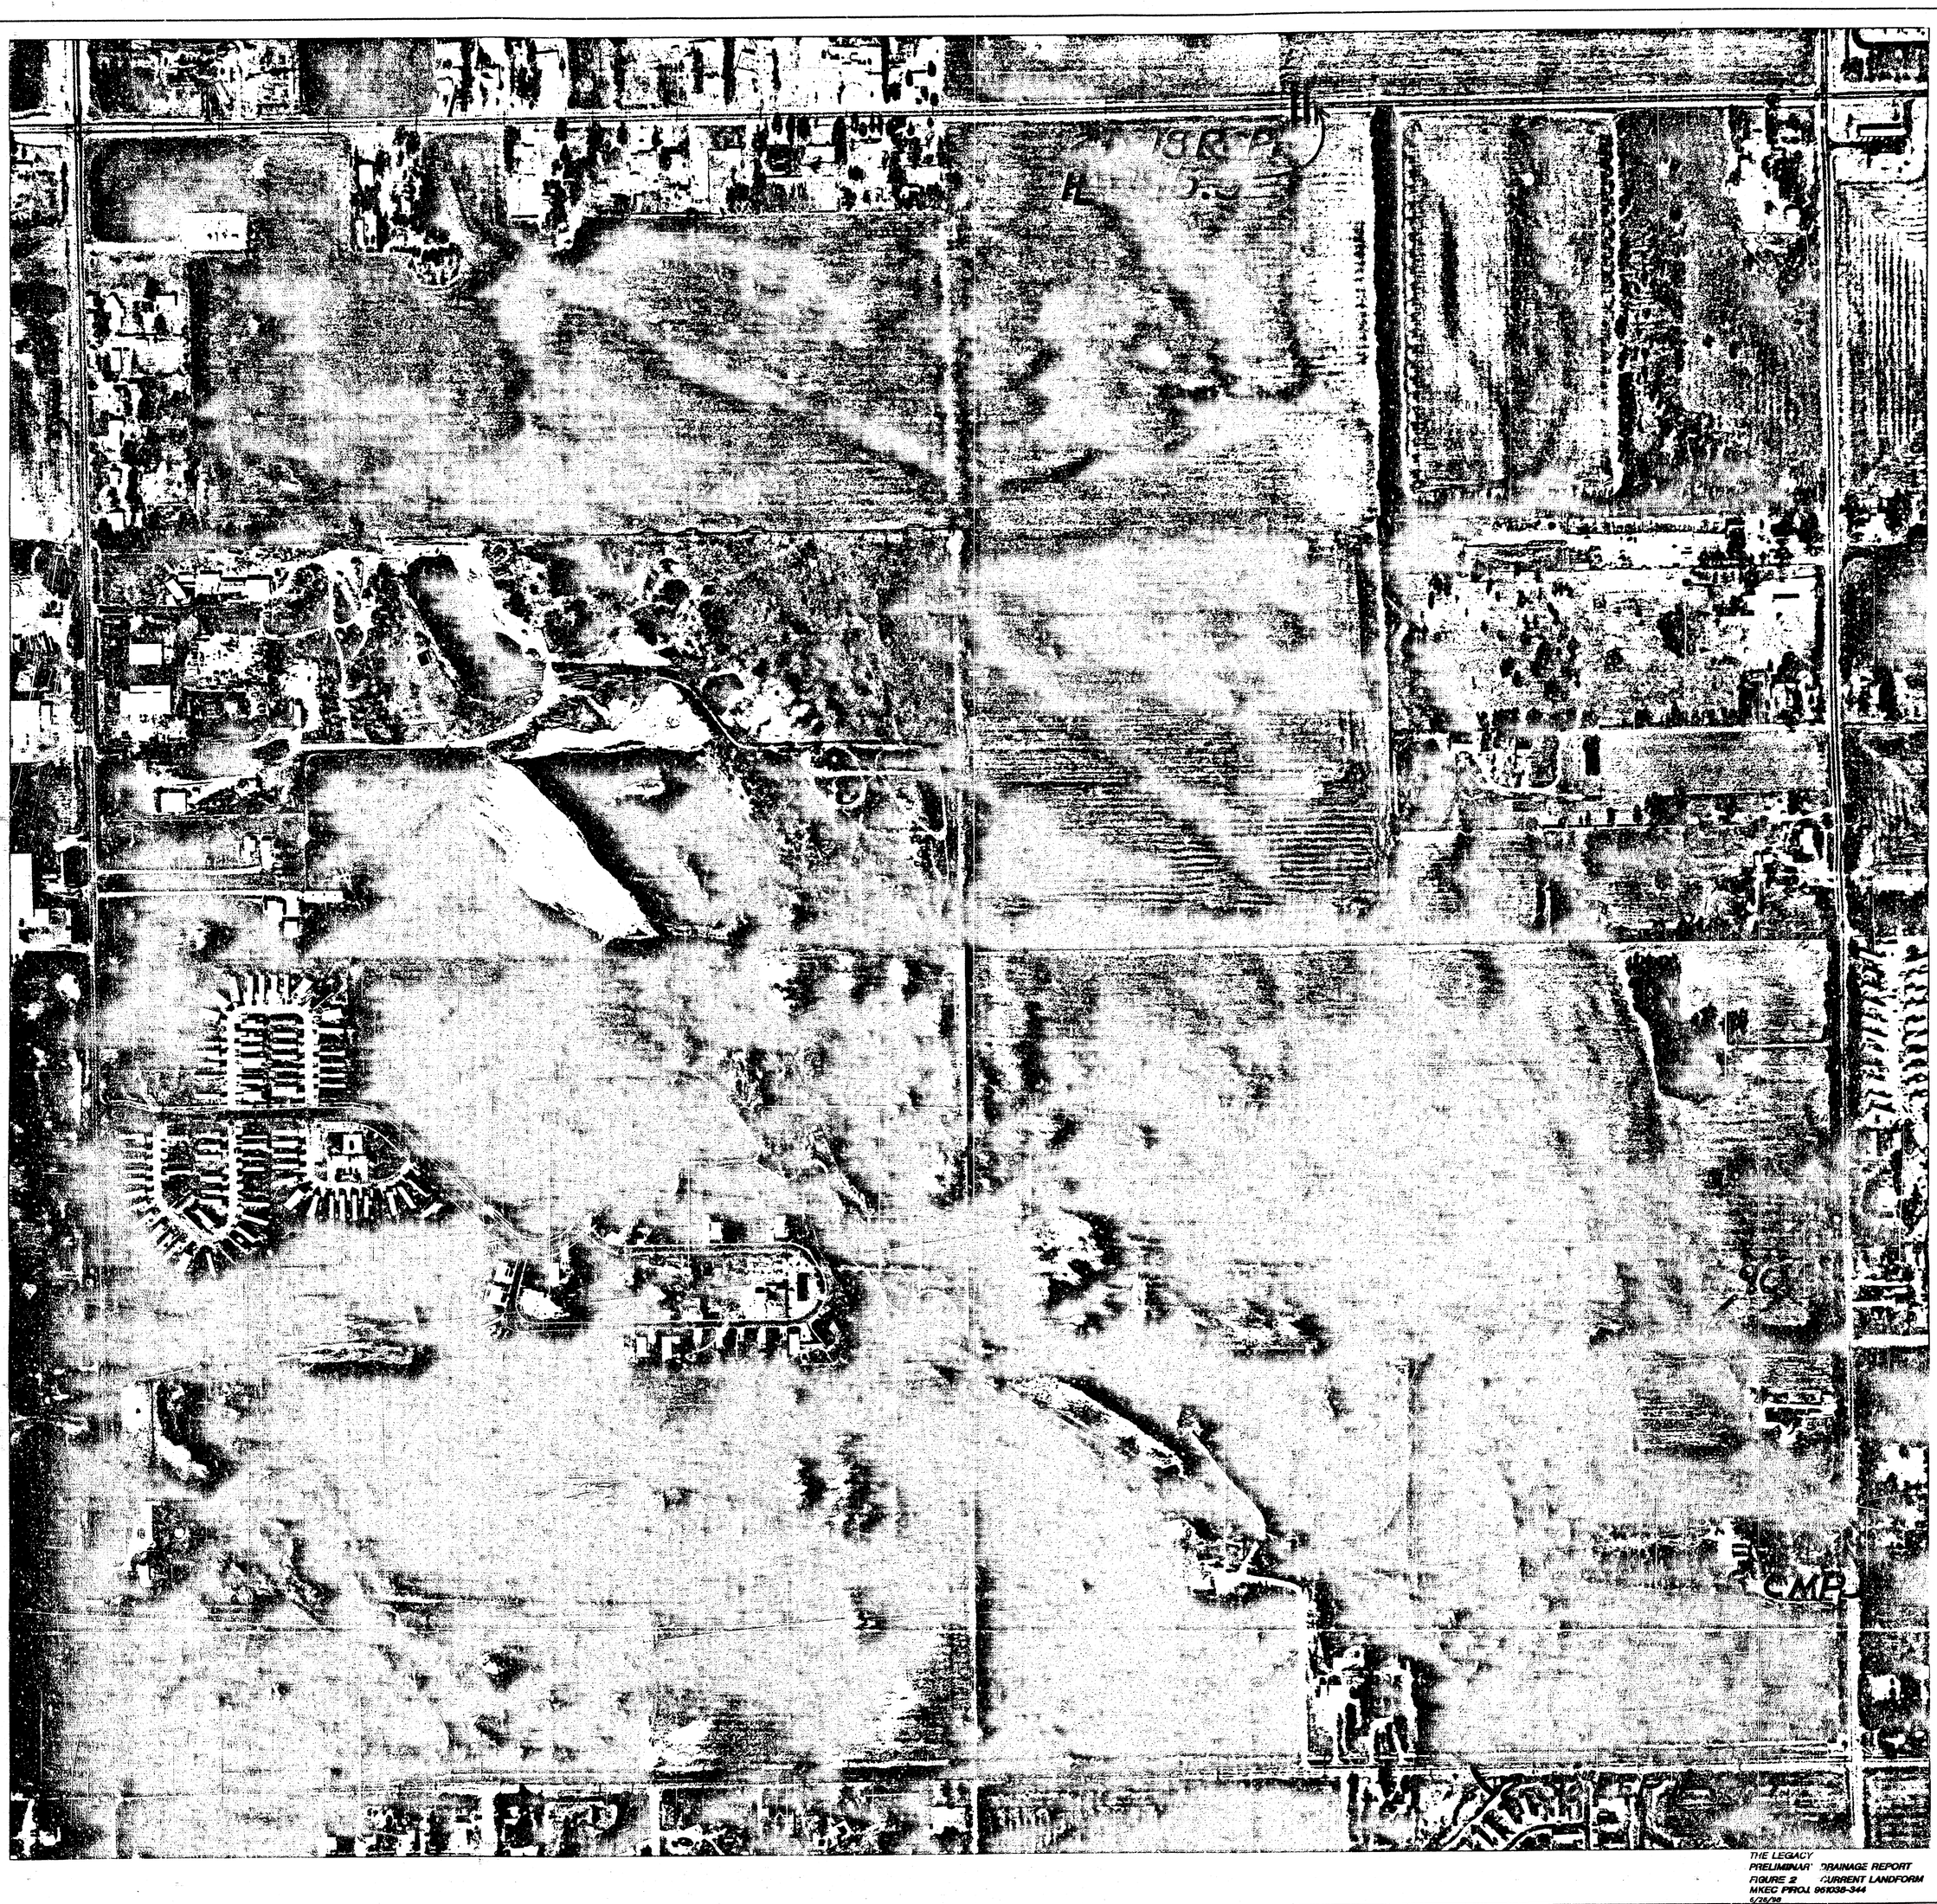


THE LEGACY
PRELIMINAR' DRAINAGE REPORT
FIGURE 2 CURRENT LANDFORM
MKEC PROJ. 961038-344
6/26/98

SCALE: 1"=200'
200 0 200 400


WICHITA – SEDGWICK COUNTY KANSAS

PHOTOGRAPHY BY
M.J. Harder Associates, Inc.
Date of PHOTOGRAPHY-FEB. 4, 1994

MID-KANSAS ENGINEERING
CONSULTANTS, INC.
411 N. WEBB ROAD
WICHITA, KS. 67206
316-684-9600

5242

REVISIONS:

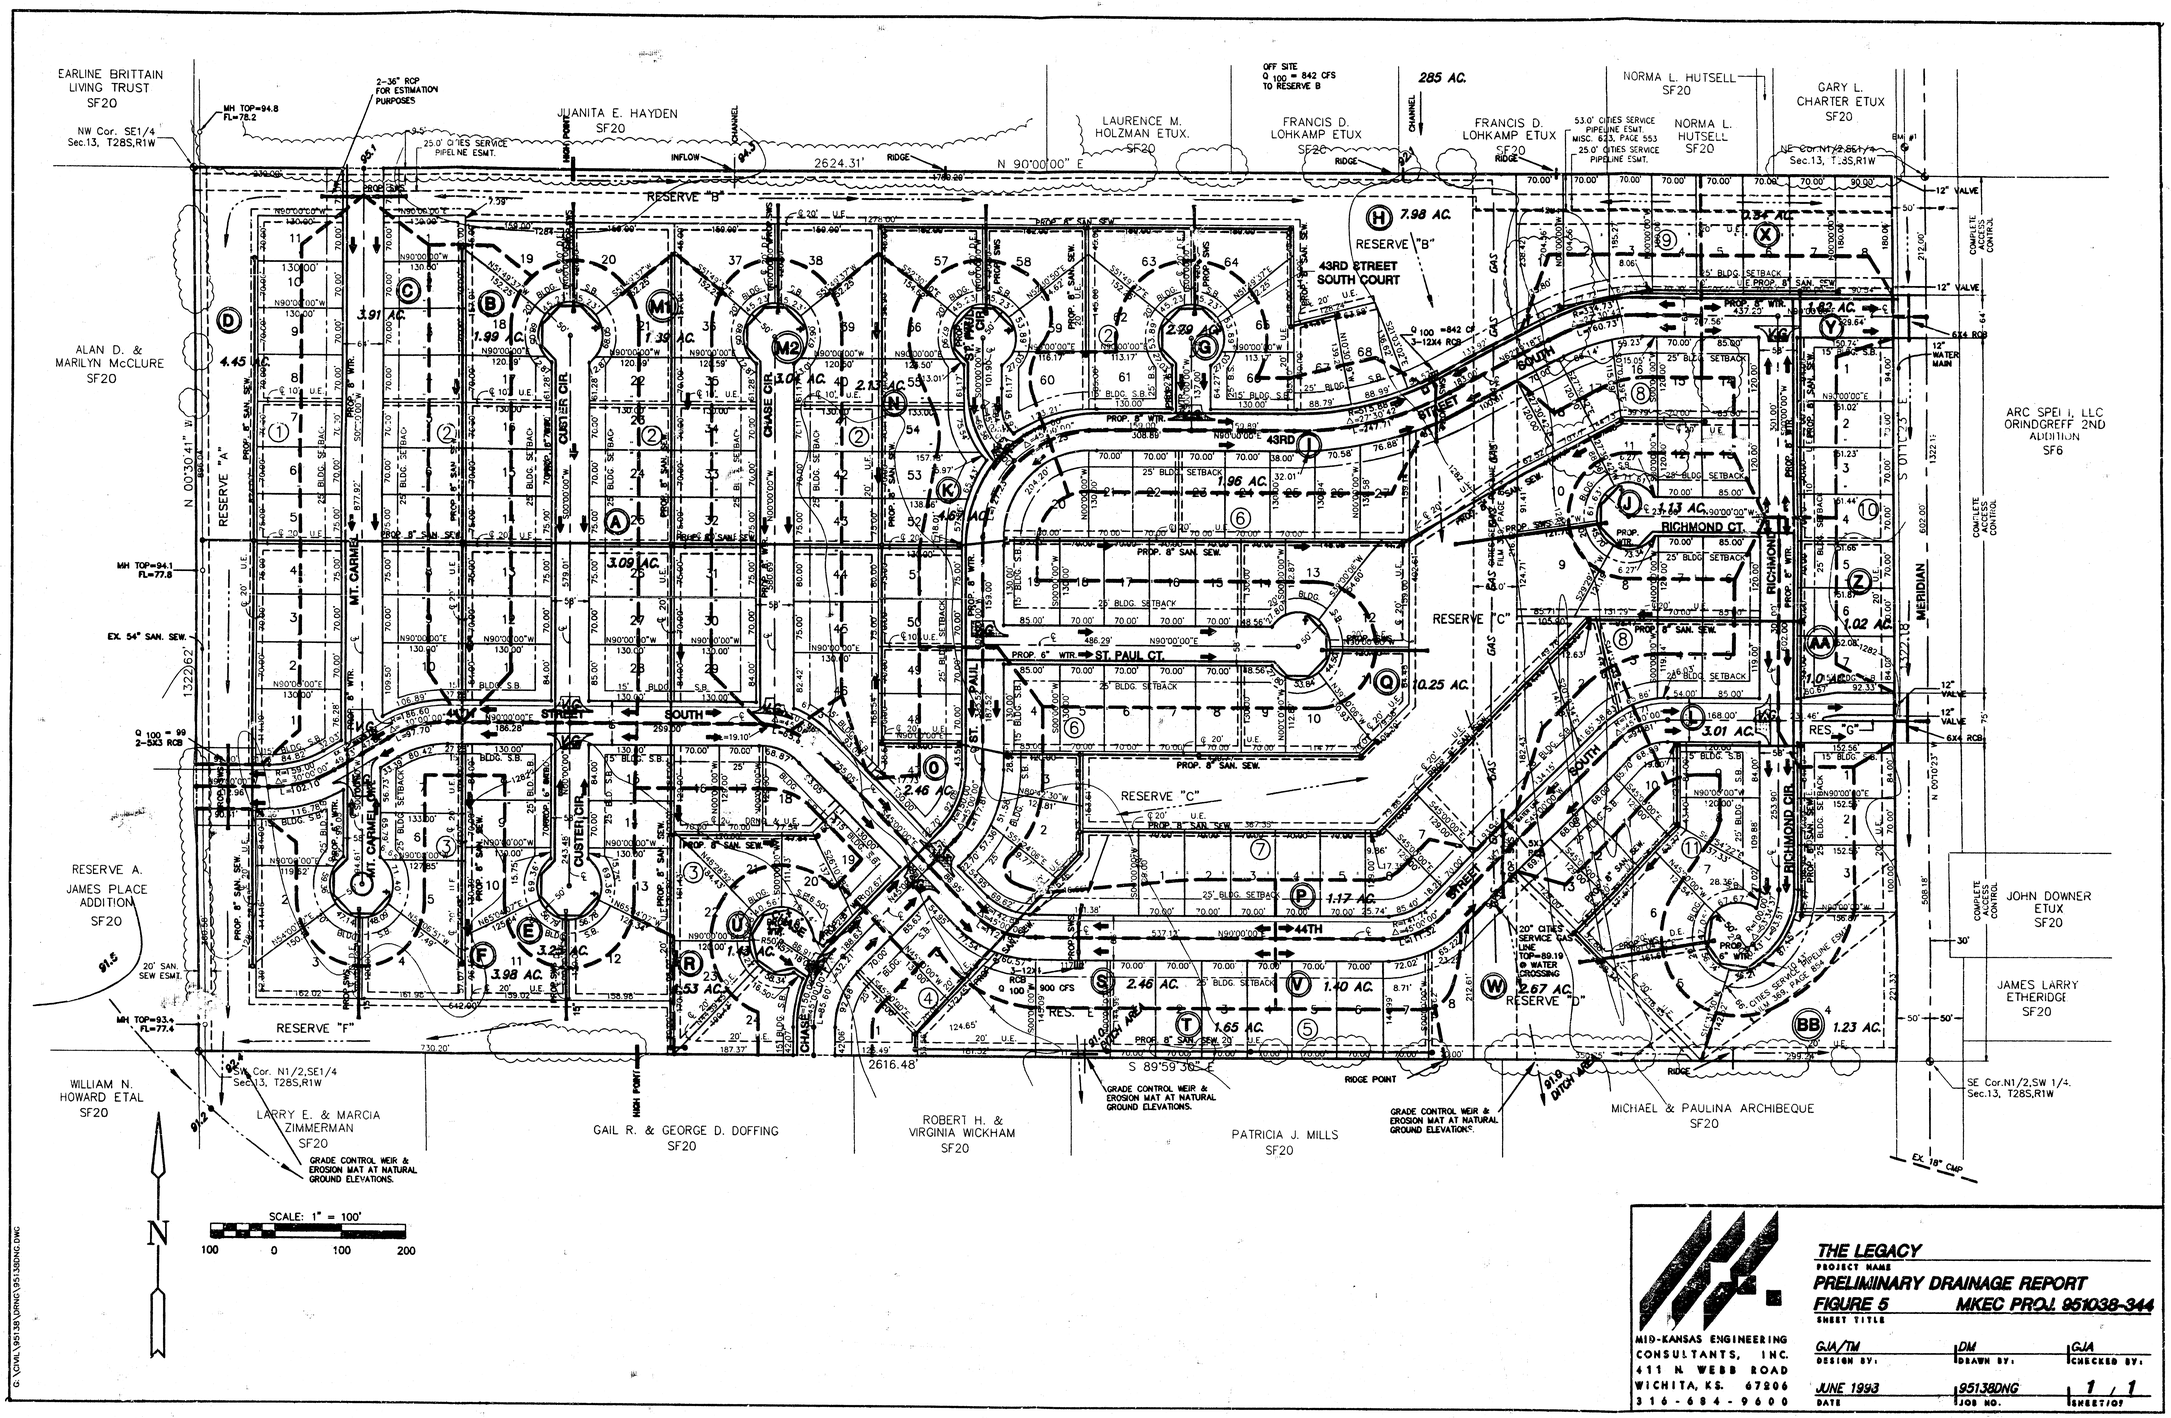

MID-KANSAS ENGINEERING CONSULTANTS, INC.
411 N. WEBB ROAD
WICHITA, KS. 67206
316-684-9600

THE LEGACY
PROJECT NAME

PRELIMINARY DRAINAGE REPORT

FIGURE 5 — **MKEC PROJ. 951038-344**
SHEET TITLE

GJA/TM	DM	GJA
DESIGN BY:	DRAWN BY:	CHECKED BY:
JUNE 1993	95138DNG	1 / 1
DATE	JOB NO.	SHEET/OF

DWG NO. V:\951381\DWG\951381DNG.DWG
PLOT: 06/07/93 08:17:41 by GJA