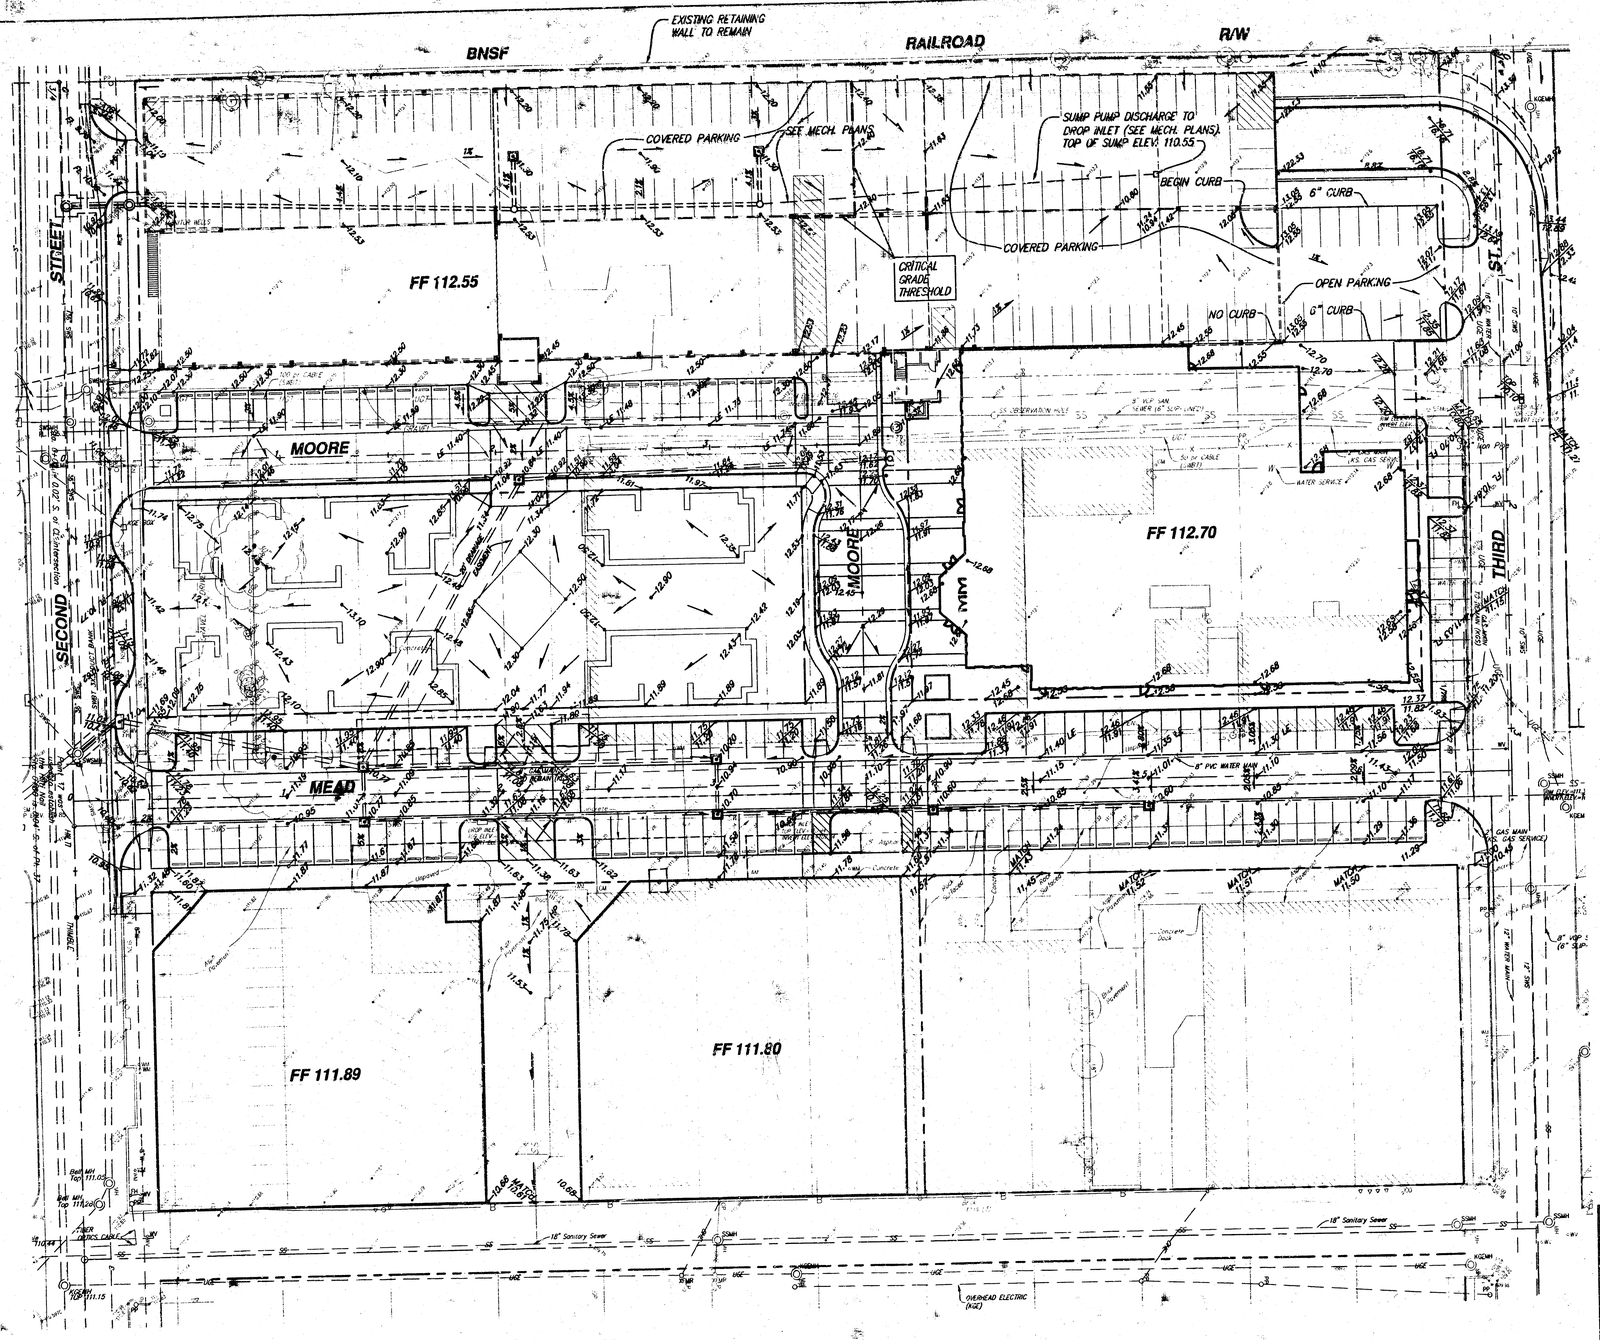

SCALE 1" = 30'

REVISED Apr. 10, 2002
Mar. 21, 2002

OLD TOWN SQUARE
SITE GRADING PLAN
WICHITA, KANSAS

Ruggles & Bohm, P.A.
Engineering, Surveying, Land Planning
924 North Main
Wichita, Kansas 67203
www.rbkansas.com
(316) 264-8008
(316) 264-4621 fax
E-mail: info@rbkansas.com

DESIGN	TCR
DRAWN	JTS/TEB
REVIEW	
UTILITY	
DATE	Feb. 13, 2002
SHEET	2
OF	2
DRAWING FILE	GRADING PLAN
PROJECT NUMBER	130 PPP