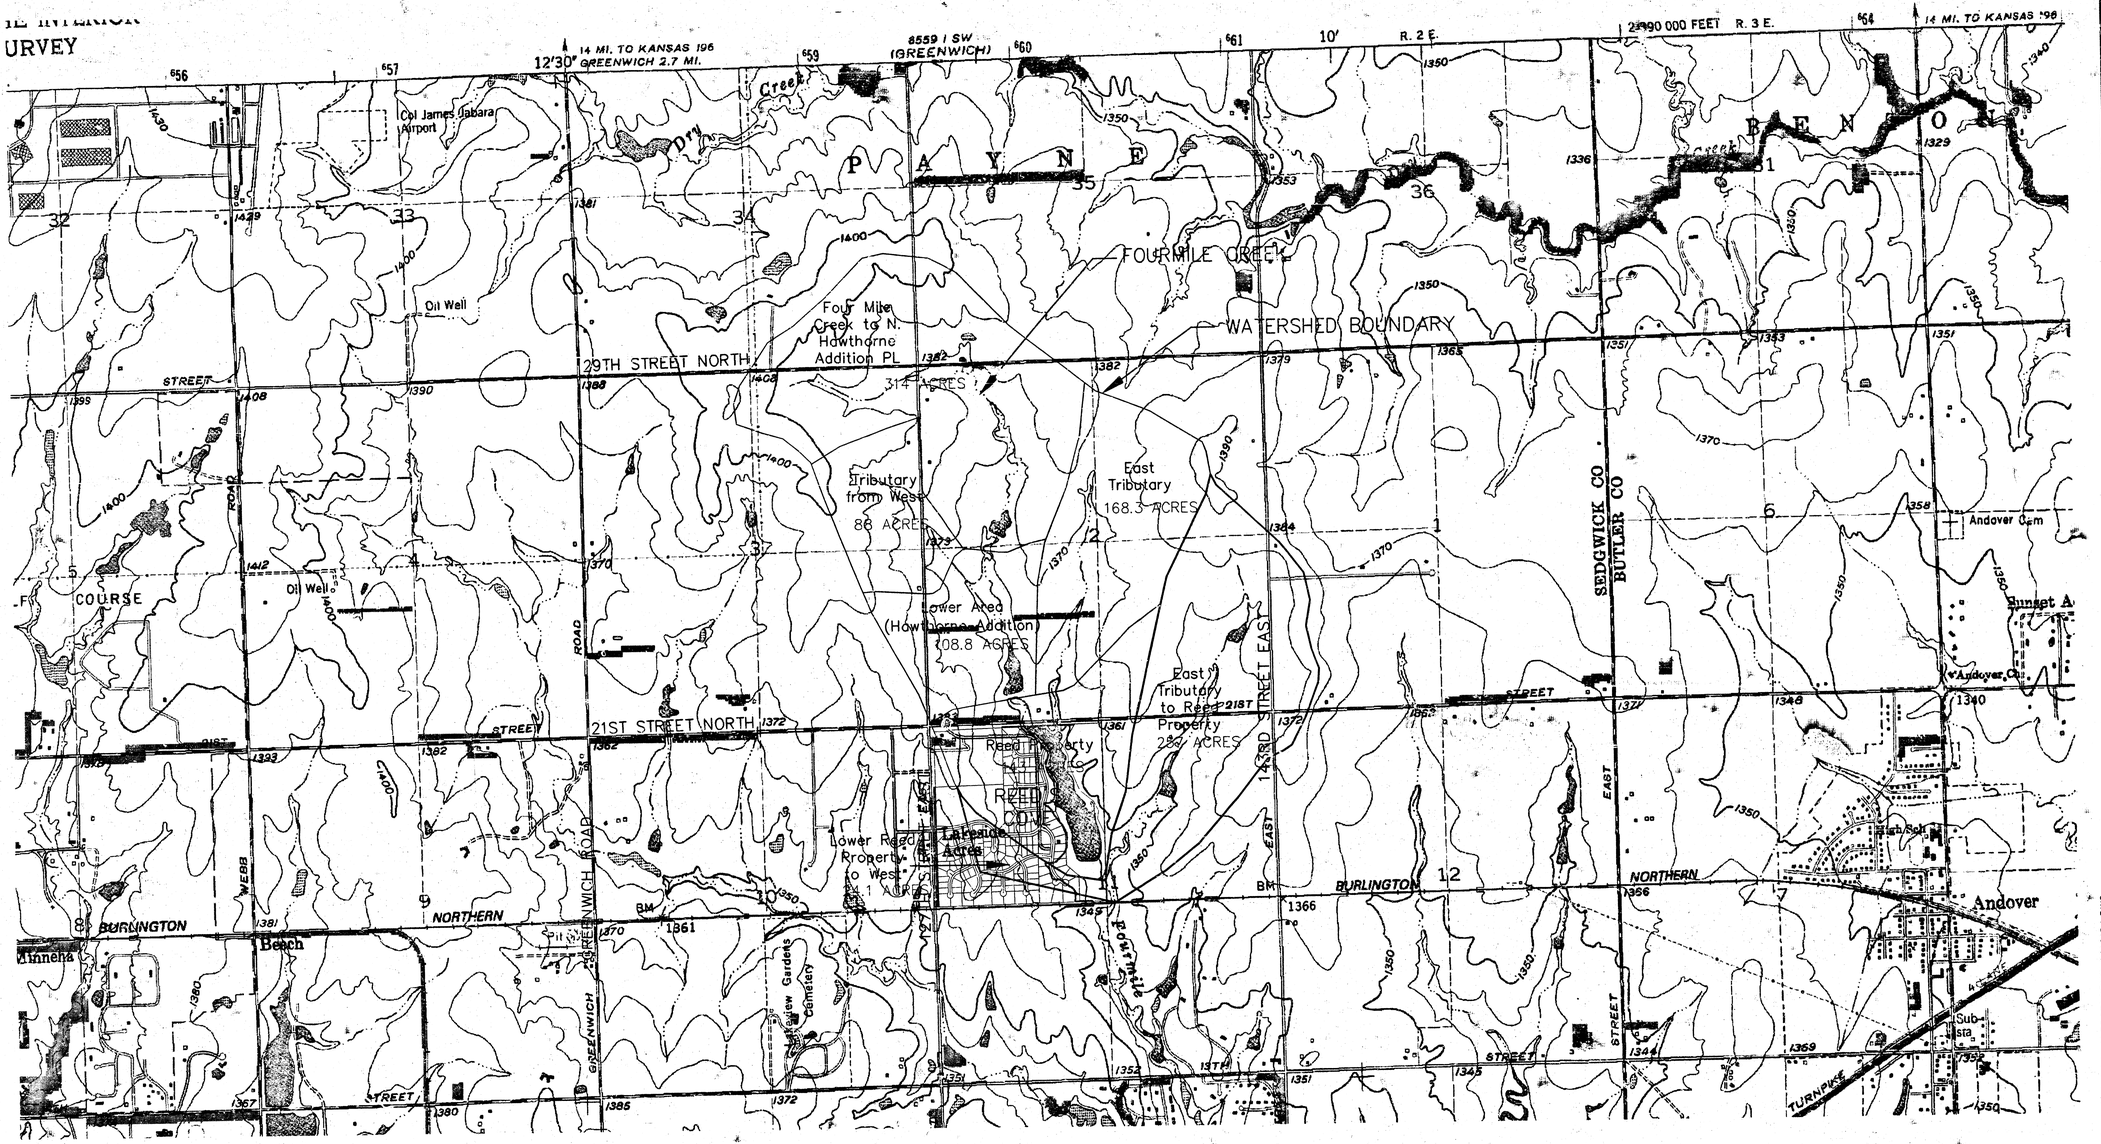

NORTH

1000 0 1000 2000

1" = 1000'

REED'S COVE
PROJECT NAME

WATERSHED
SHEET TITLE

MKEC ENGINEERING CONSULTANTS
411 N. WEBB ROAD
WICHITA, KS. 67206
316 - 684 - 9600

KLA	DMU	GJA
DESIGN BY:	DRAWN BY:	CHECKED BY:
JULY 2002	02121	1 / 1
DATE	JOB NO.	SHEET/OF

H:\CIVIL\02121\DWG\PROP\DRNG\02121DALDWG