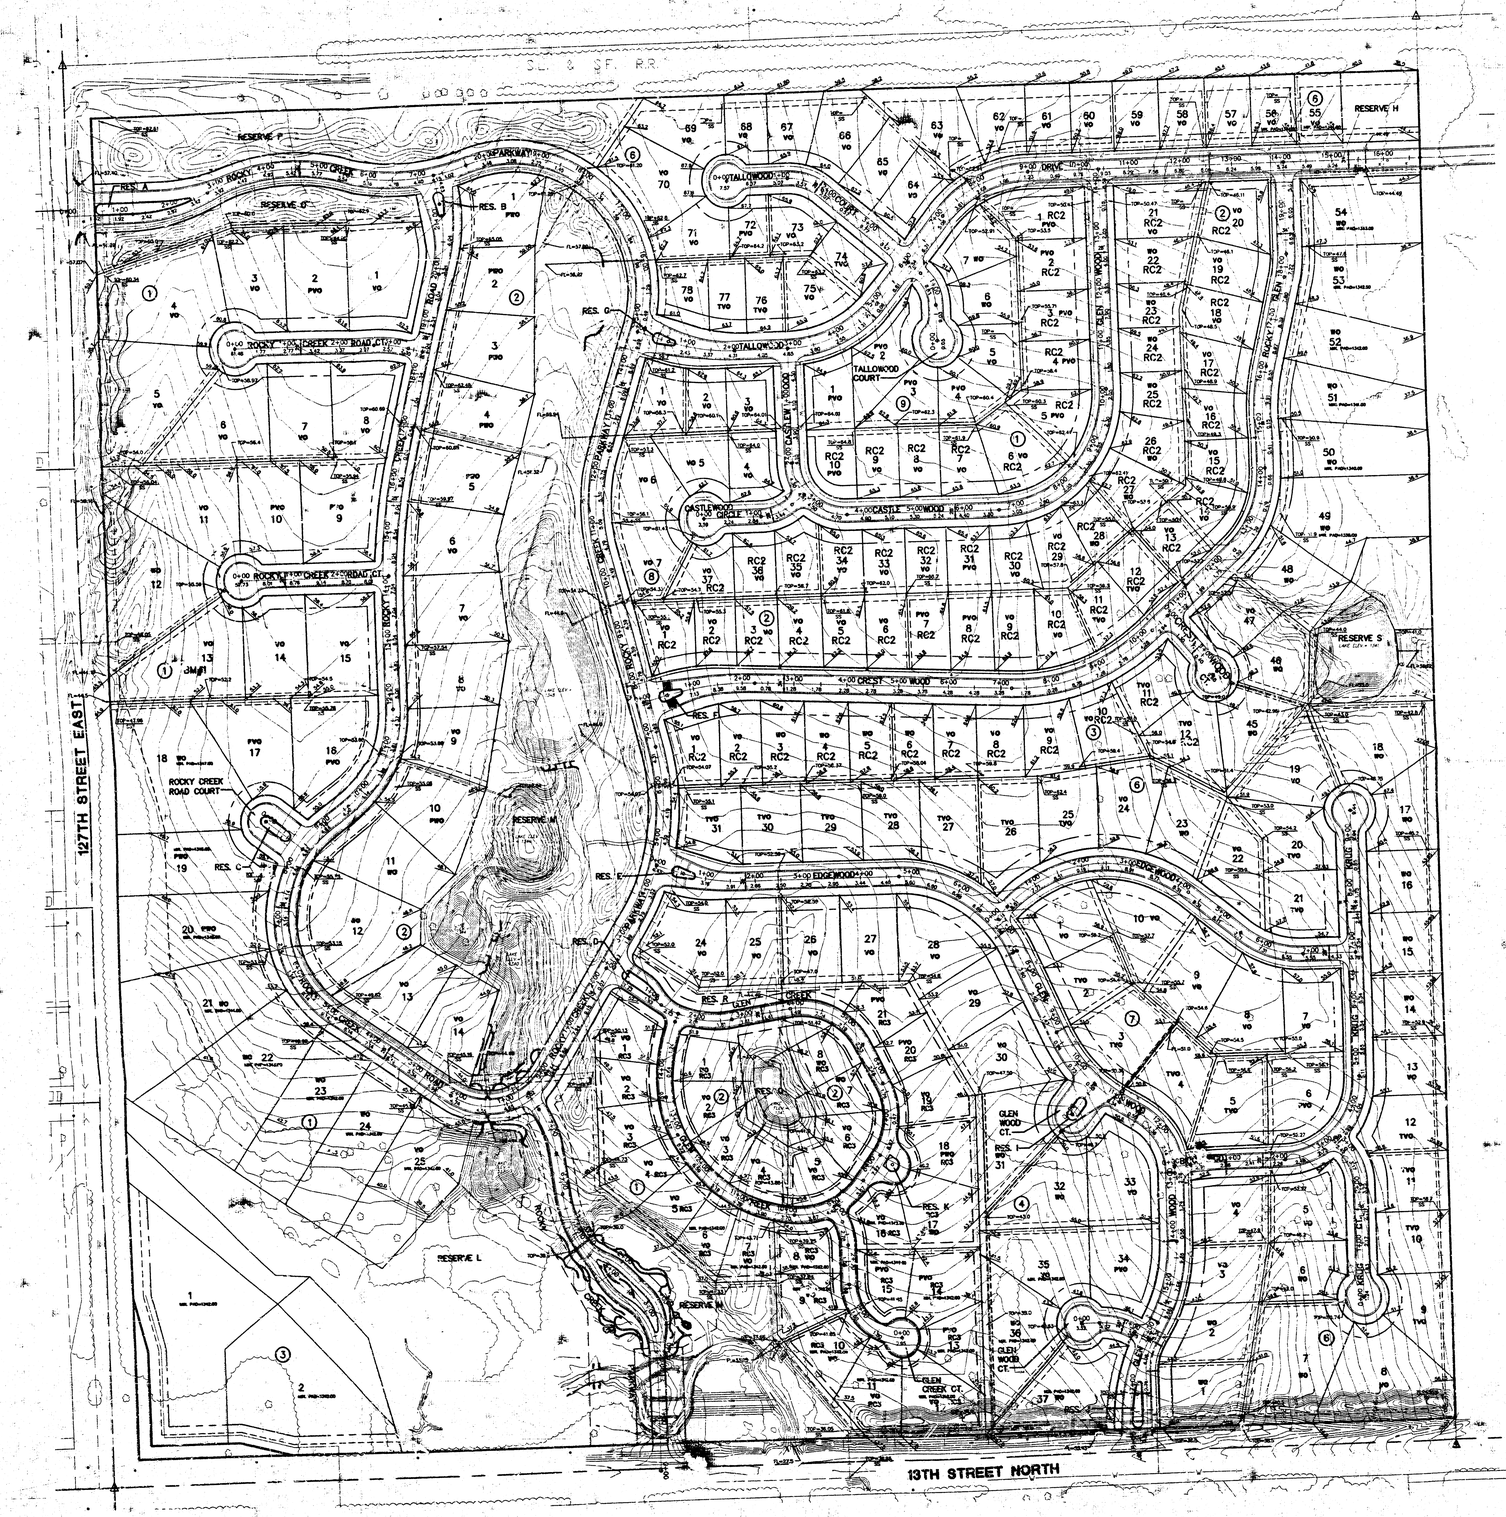

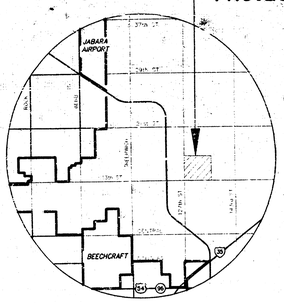

VICINITY MAP

N

SCALE: 1" = 100'

100 0 100 200

LEGEND:

P.V.O. = Potential View Out
•Wall Height greater than 42"
•View Out on corner of house

V.O. = View Out

T.V.O. = Terraced View Out

APPROVED
DRAINAGE PLAN

REVISED: 4/10/02
REVISED: 3/29/02
REVISED: 4/08/99

ROCKY CREEK ADDITION
PROJECT NAME

GRADING PLAN
DESIGN TITLE

JTC — DESIGN
DAC — DRAWN BY
JTC — CHECKED BY
FEB. 1998 — DATE

GRADING — JOB NO.
1 / 1 — SHEET/OF

MKEC ENGINEERING CONSULTANTS
411 N. WEBB ROAD
WICHITA, KS. 67206
316 - 684 - 9600

ROCKY CREEK ADDITION

Rocky Creek
Rocky Creek
2nd

S:\LTI\LTI\ROCKY\ROCKY.DWG Wed Apr 10 16:05:56 2002