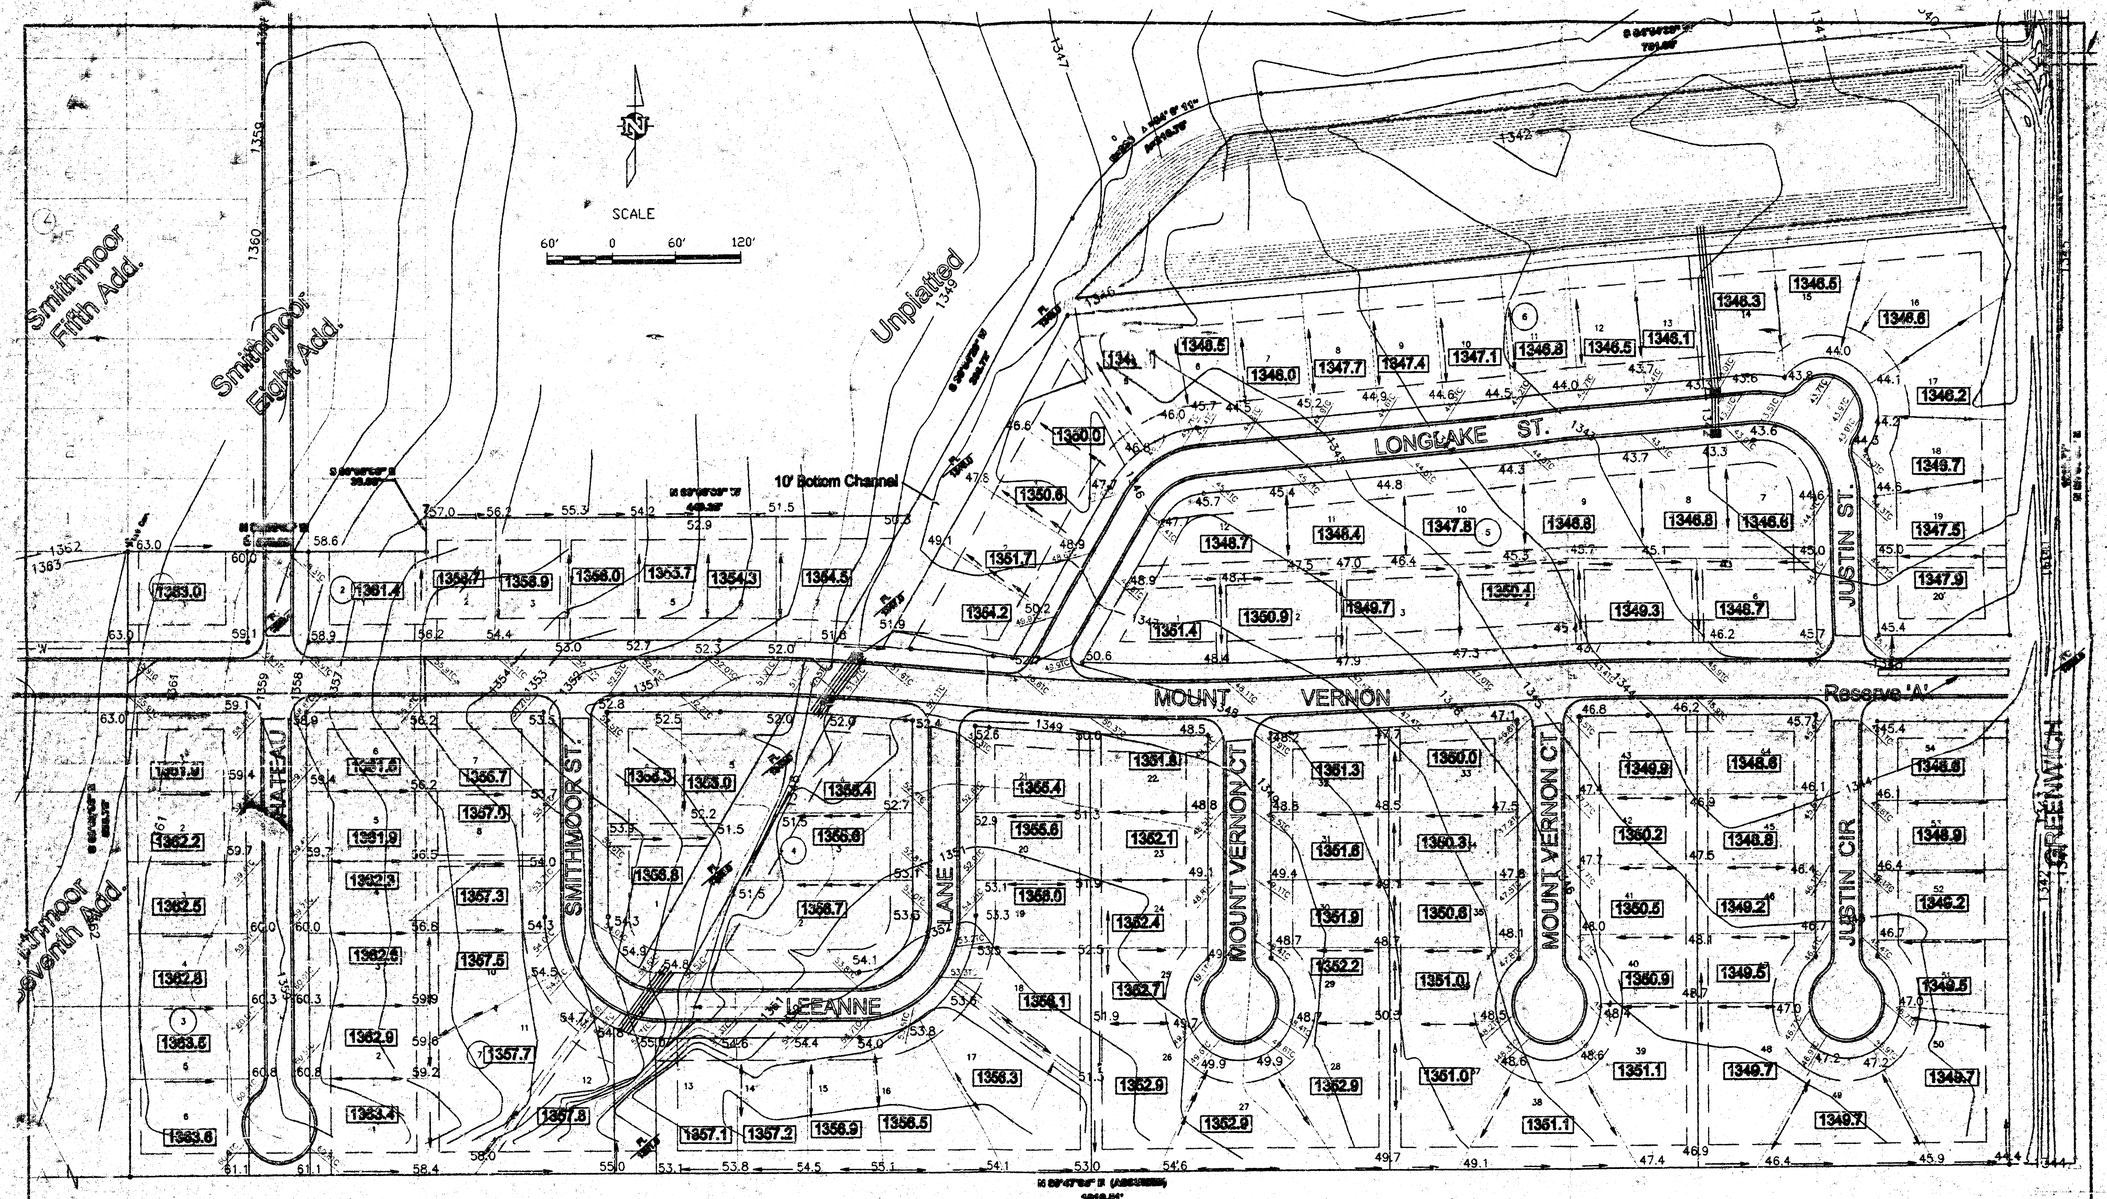

Smithmoor 9th

Benchmarks

1. Square cut on B/C – 5' N. of N. wing of driveway @ #1811 S. Chateau. Elev. = 1351.14
2. Square cut on B/C – 12' S. of S. wing of driveway @ #1910 S. Shiloh. Elev. = 1363.59

Legend:

1362.0 Building Pad Elevation

Top of Curb Elevation

Flowline Elevation

GRADING PLAN

SMITHMOOR NINTH ADDITION
TO
WICHITA, SEDGWICK COUNTY, KANSAS

APPROVED
DRAINAGE PLAN

KIRK E. MILLER
LICENSED
11233
KANSAS
PROFESSIONAL ENGINEER

MILLER Inc.
ENGINEERING SERVICES
254 S. Laura, Suite 210 Wichita, KS 67211
316/263-1281 fax 316/262-0713

© Austin, Miller, P. A.