
TOWNE PARC 2ND ADDITION
(Drainage)

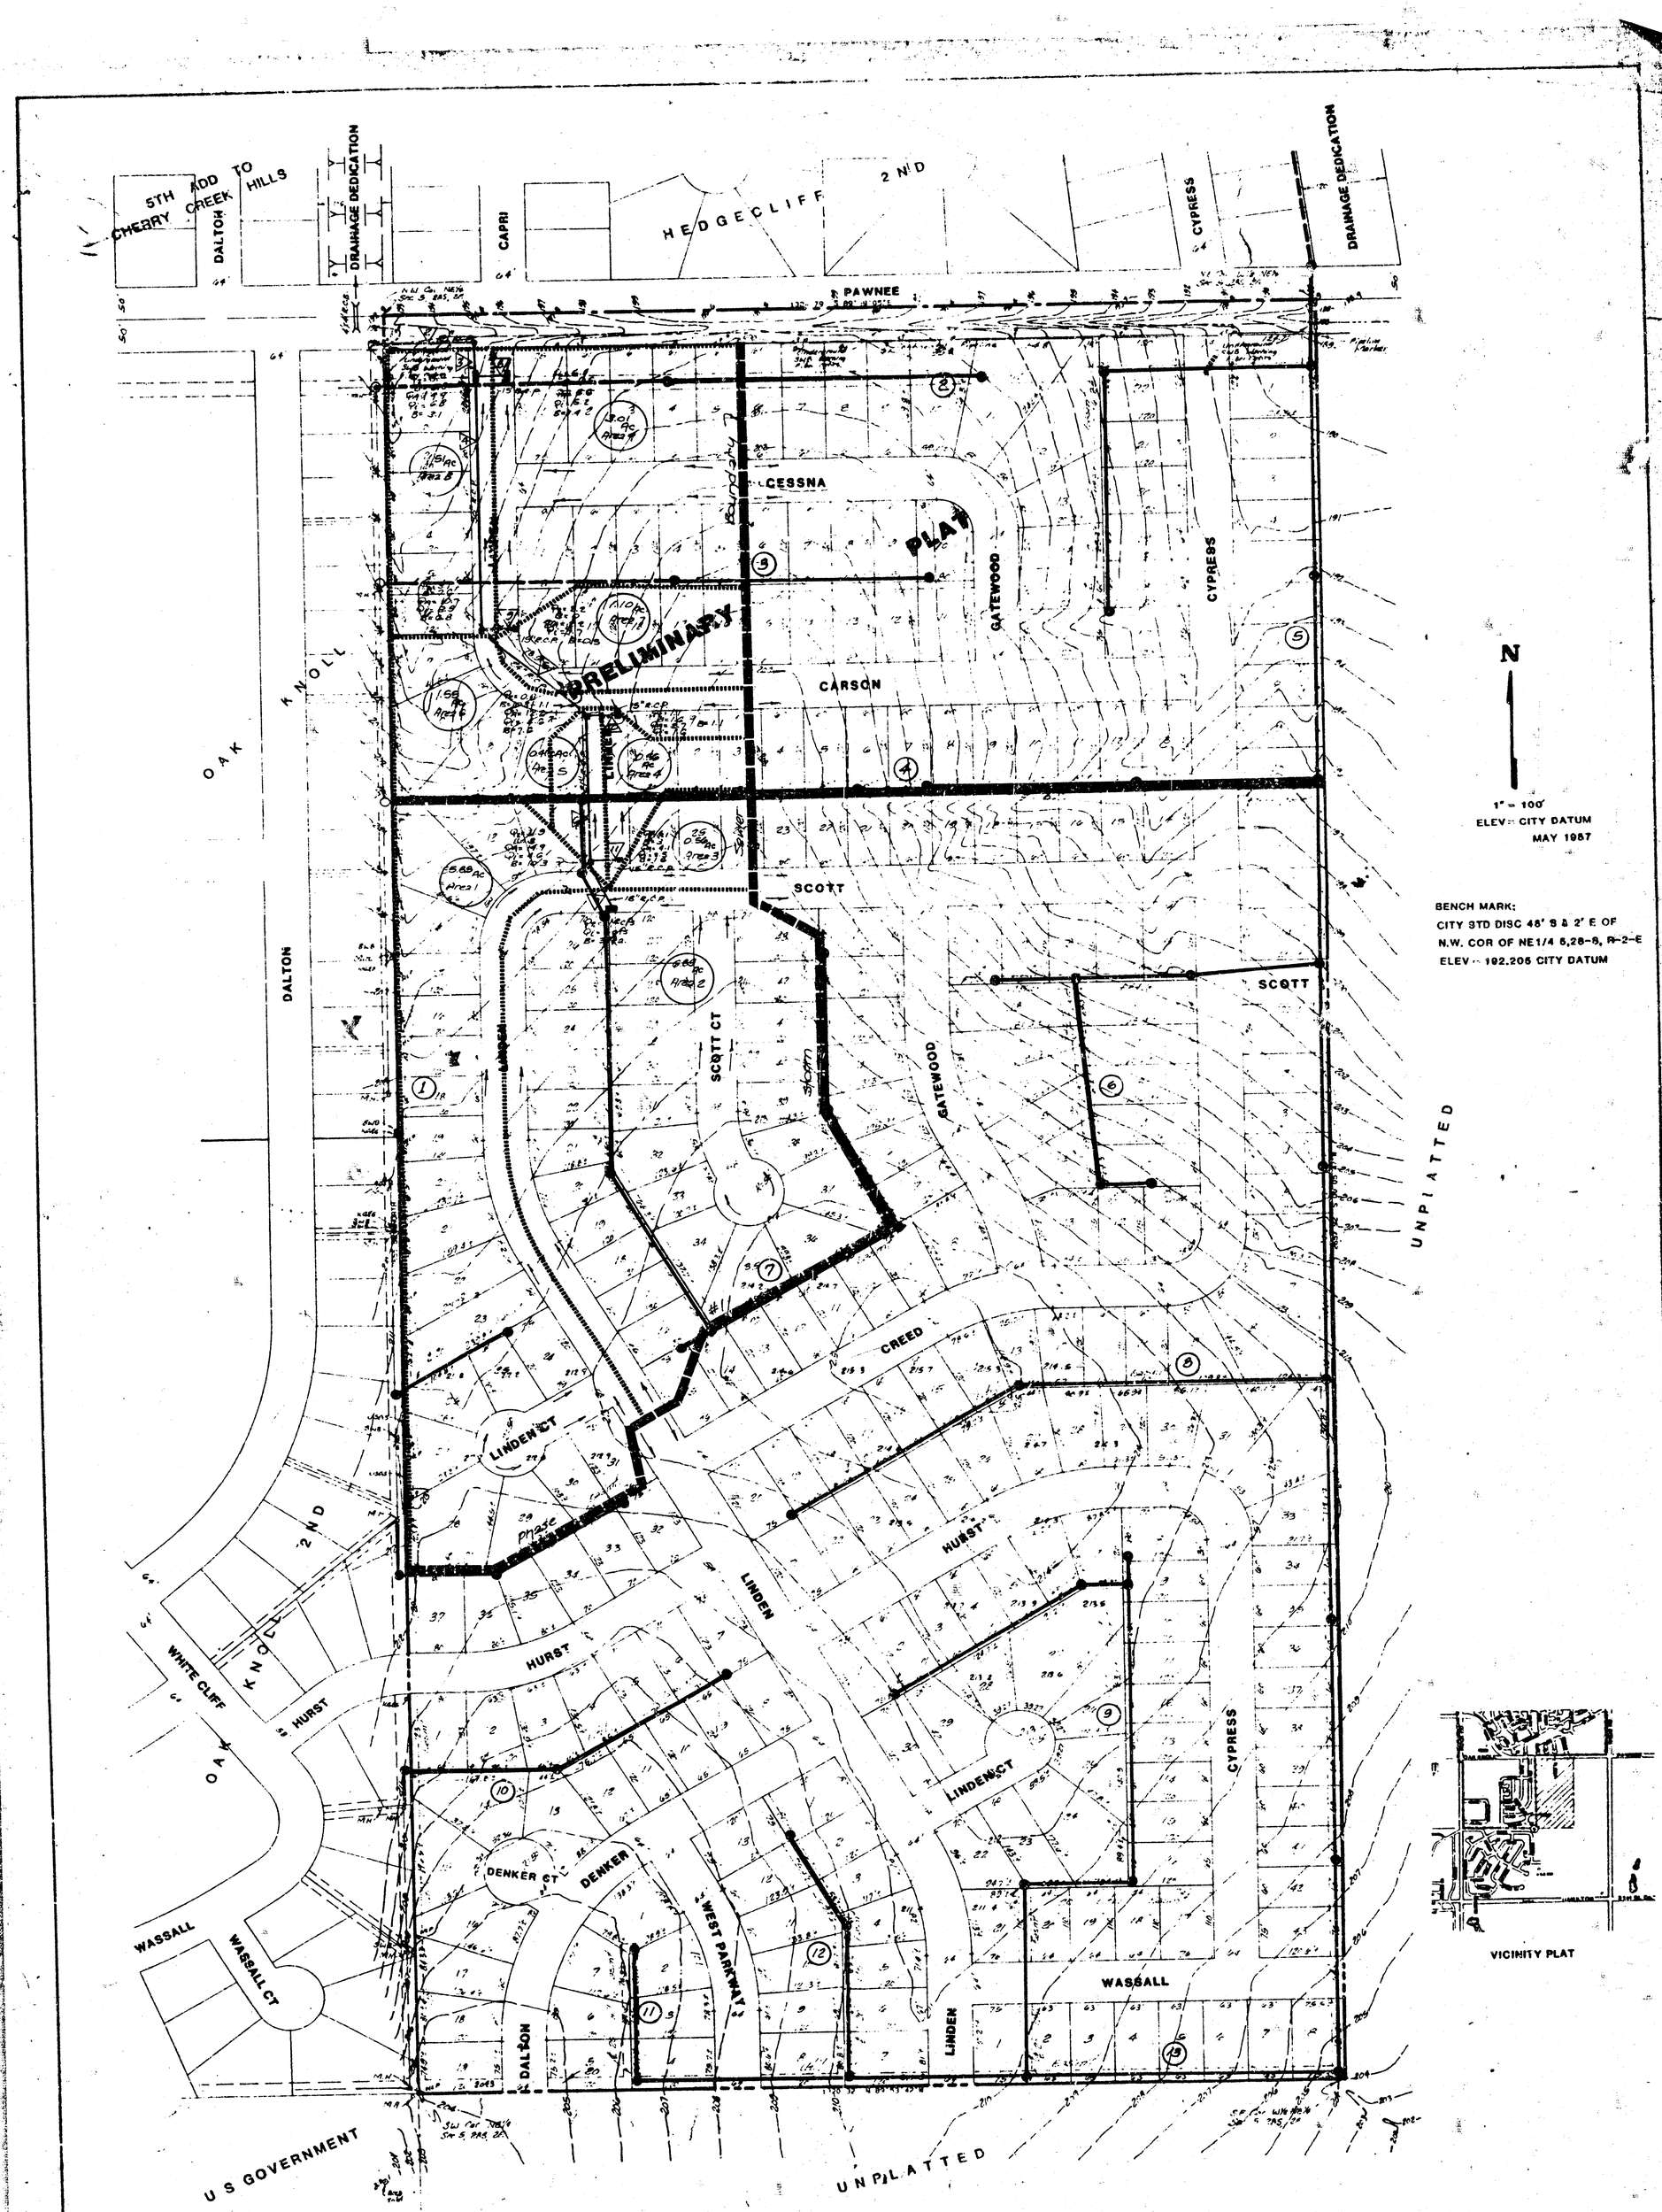

SKETCH PLAT
SANITARY SEWER CONCEPT

TOWNE PARC ADDITION

THE W1/2 OF THE NE1/4 OF SEC 5, TWP 28-S, R-2-E,
SEDGWICK COUNTY, KANSAS

BERNARD NOVICK

4/19/1988
Prev. 1; 11/6/87

DRAINAGE MAP

BAUGHMAN COMPANY, P.A.
SURVEYING & ENGINEERING
316-262 7271 • 315 ELLIS • WICHITA KANSAS 67211