EXHIBIT "B"

DRAINAGE PLAN

WESTPORT INDUSTRIAL PARK SEVENTH ADDITION

WICHITA, SEDGWICK COUNTY, KANSAS

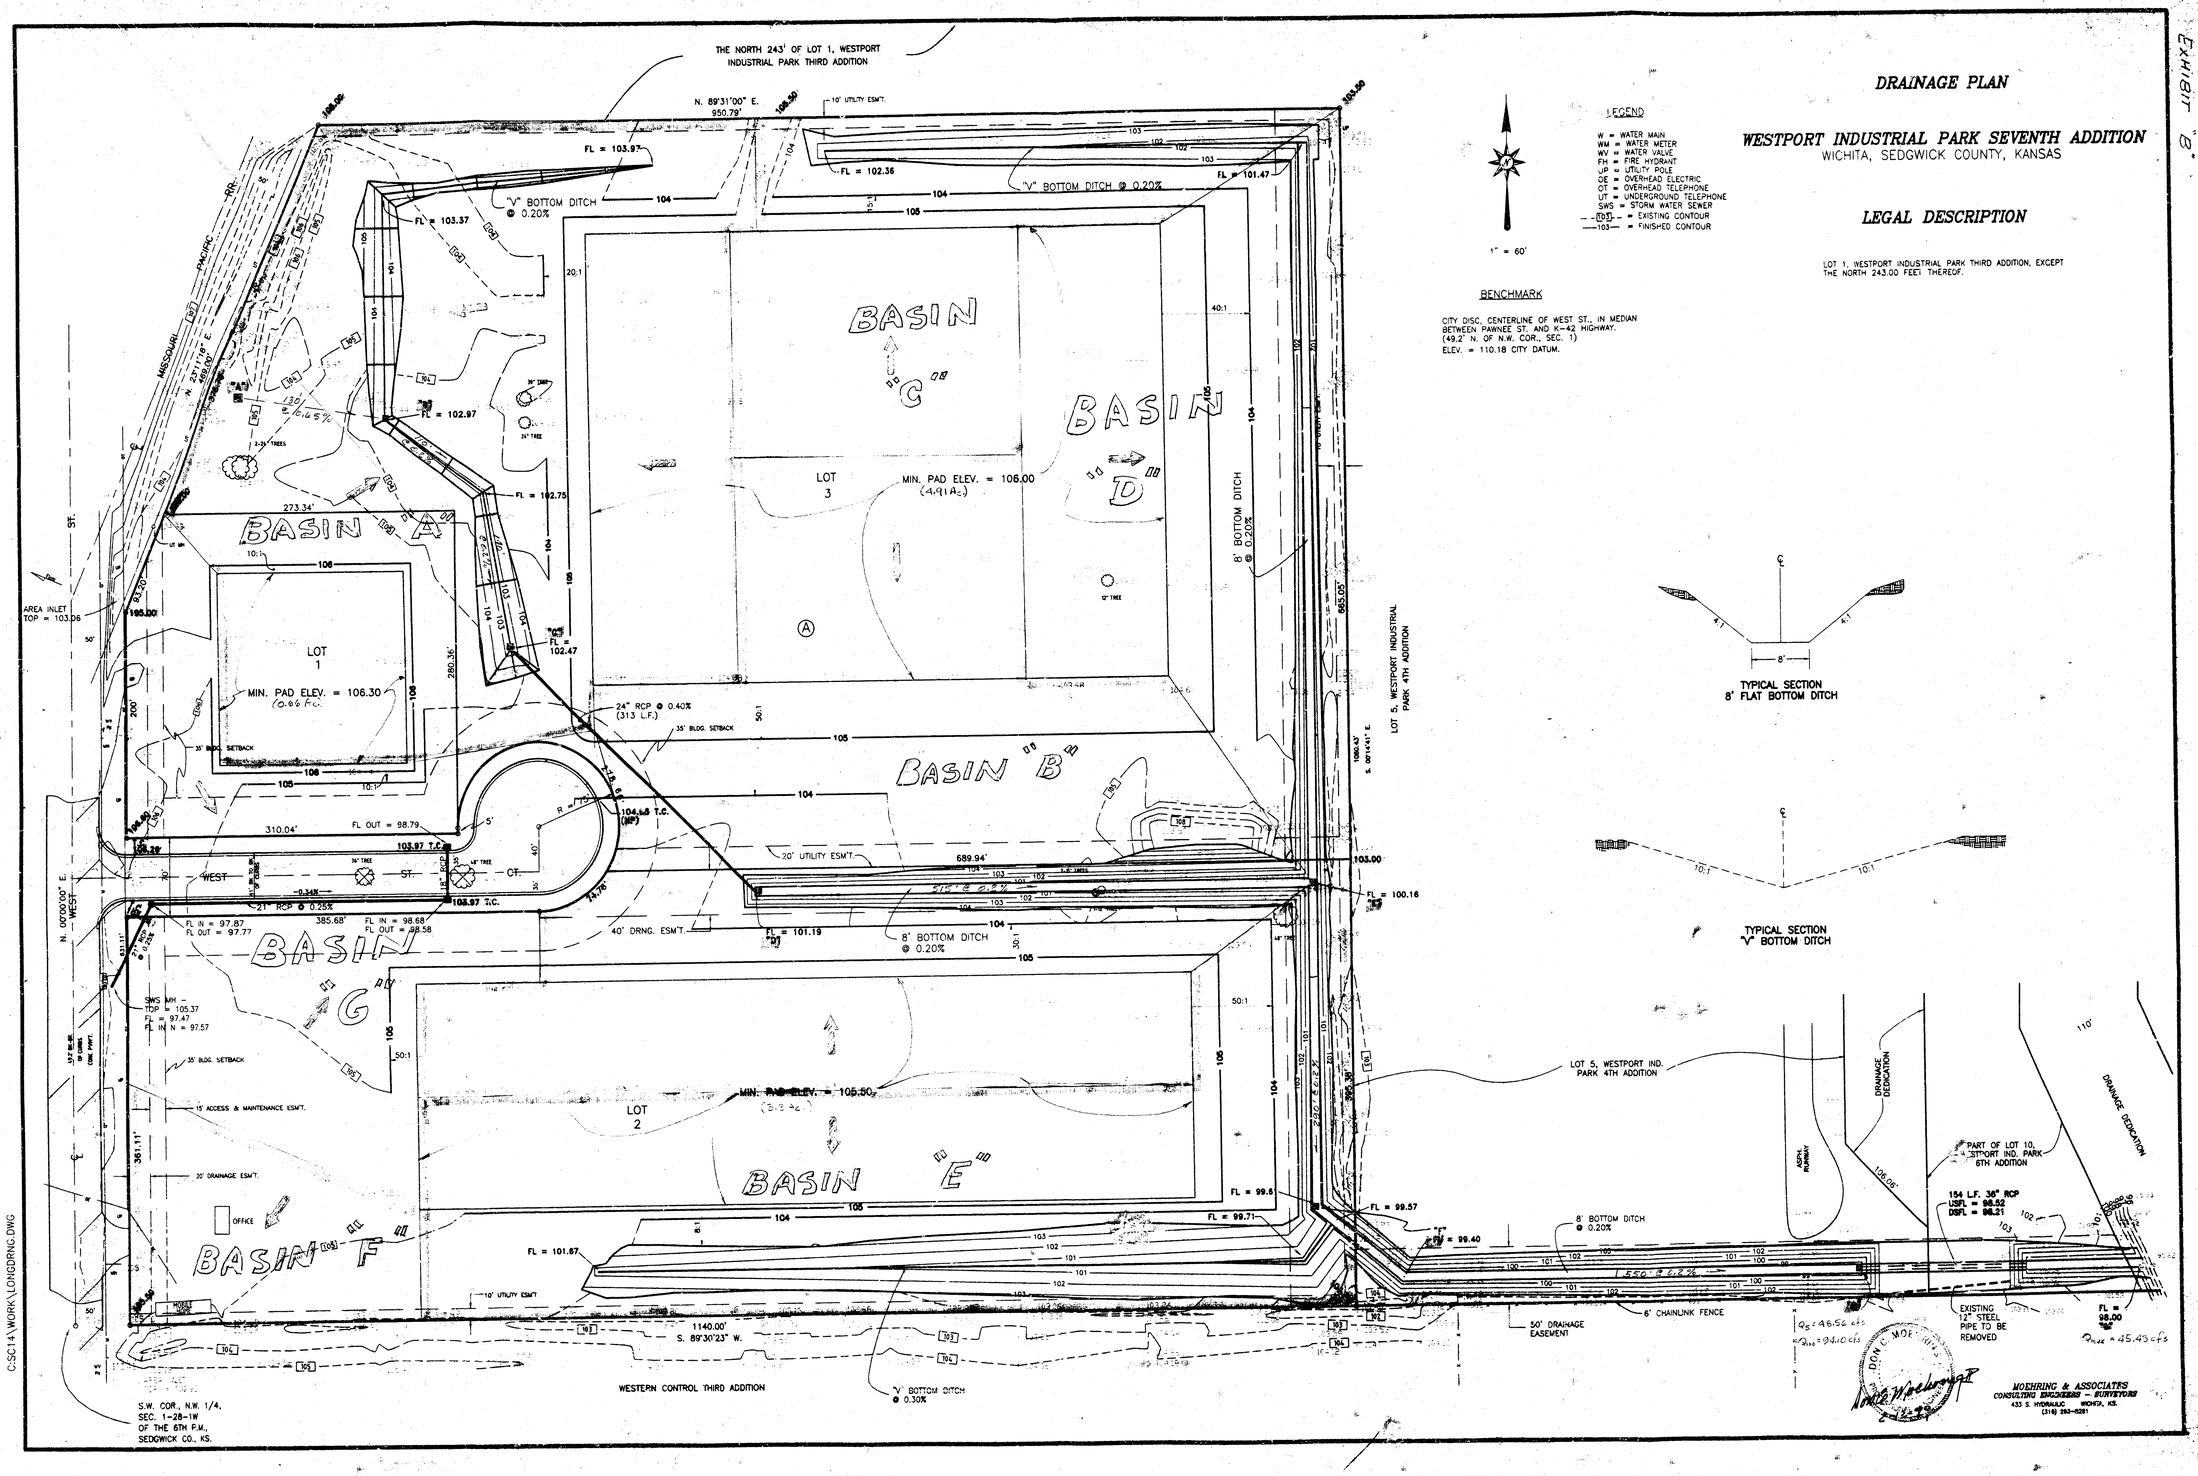

1" = 60'

LEGEND

W = WATER MAIN
WM = WATER METER
WV = WATER VALVE
FH = FIRE HYDRANT
UP = UTILITY POLE
OE = OVERHEAD ELECTRIC
OT = OVERHEAD TELEPHONE
UT = UNDERGROUND TELEPHONE
SWS = STORM WATER SEWER
--103-- = EXISTING CONTOUR
—103— = FINISHED CONTOUR

BENCHMARK

CITY DISC, CENTERLINE OF WEST ST., IN MEDIAN BETWEEN PAWNEE ST. AND K-42 HIGHWAY. (49.2' N. OF N.W. COR., SEC. 1)
ELEV. = 110.18 CITY DATUM.

LEGAL DESCRIPTION

LOT 1, WESTPORT INDUSTRIAL PARK THIRD ADDITION, EXCEPT THE NORTH 243.00 FEET THEREOF.

TYPICAL SECTION
8' FLAT BOTTOM DITCH

TYPICAL SECTION
"V" BOTTOM DITCH

$Q_{25} = 46.56$ cfs
$Q_{100} = 94.10$ cfs
$Q_{MAX} = 45.43$ cfs

MOEHRING & ASSOCIATES
CONSULTING ENGINEERS — SURVEYORS
433 S. HYDRAULIC WICHITA, KS.
(316) 263-5291