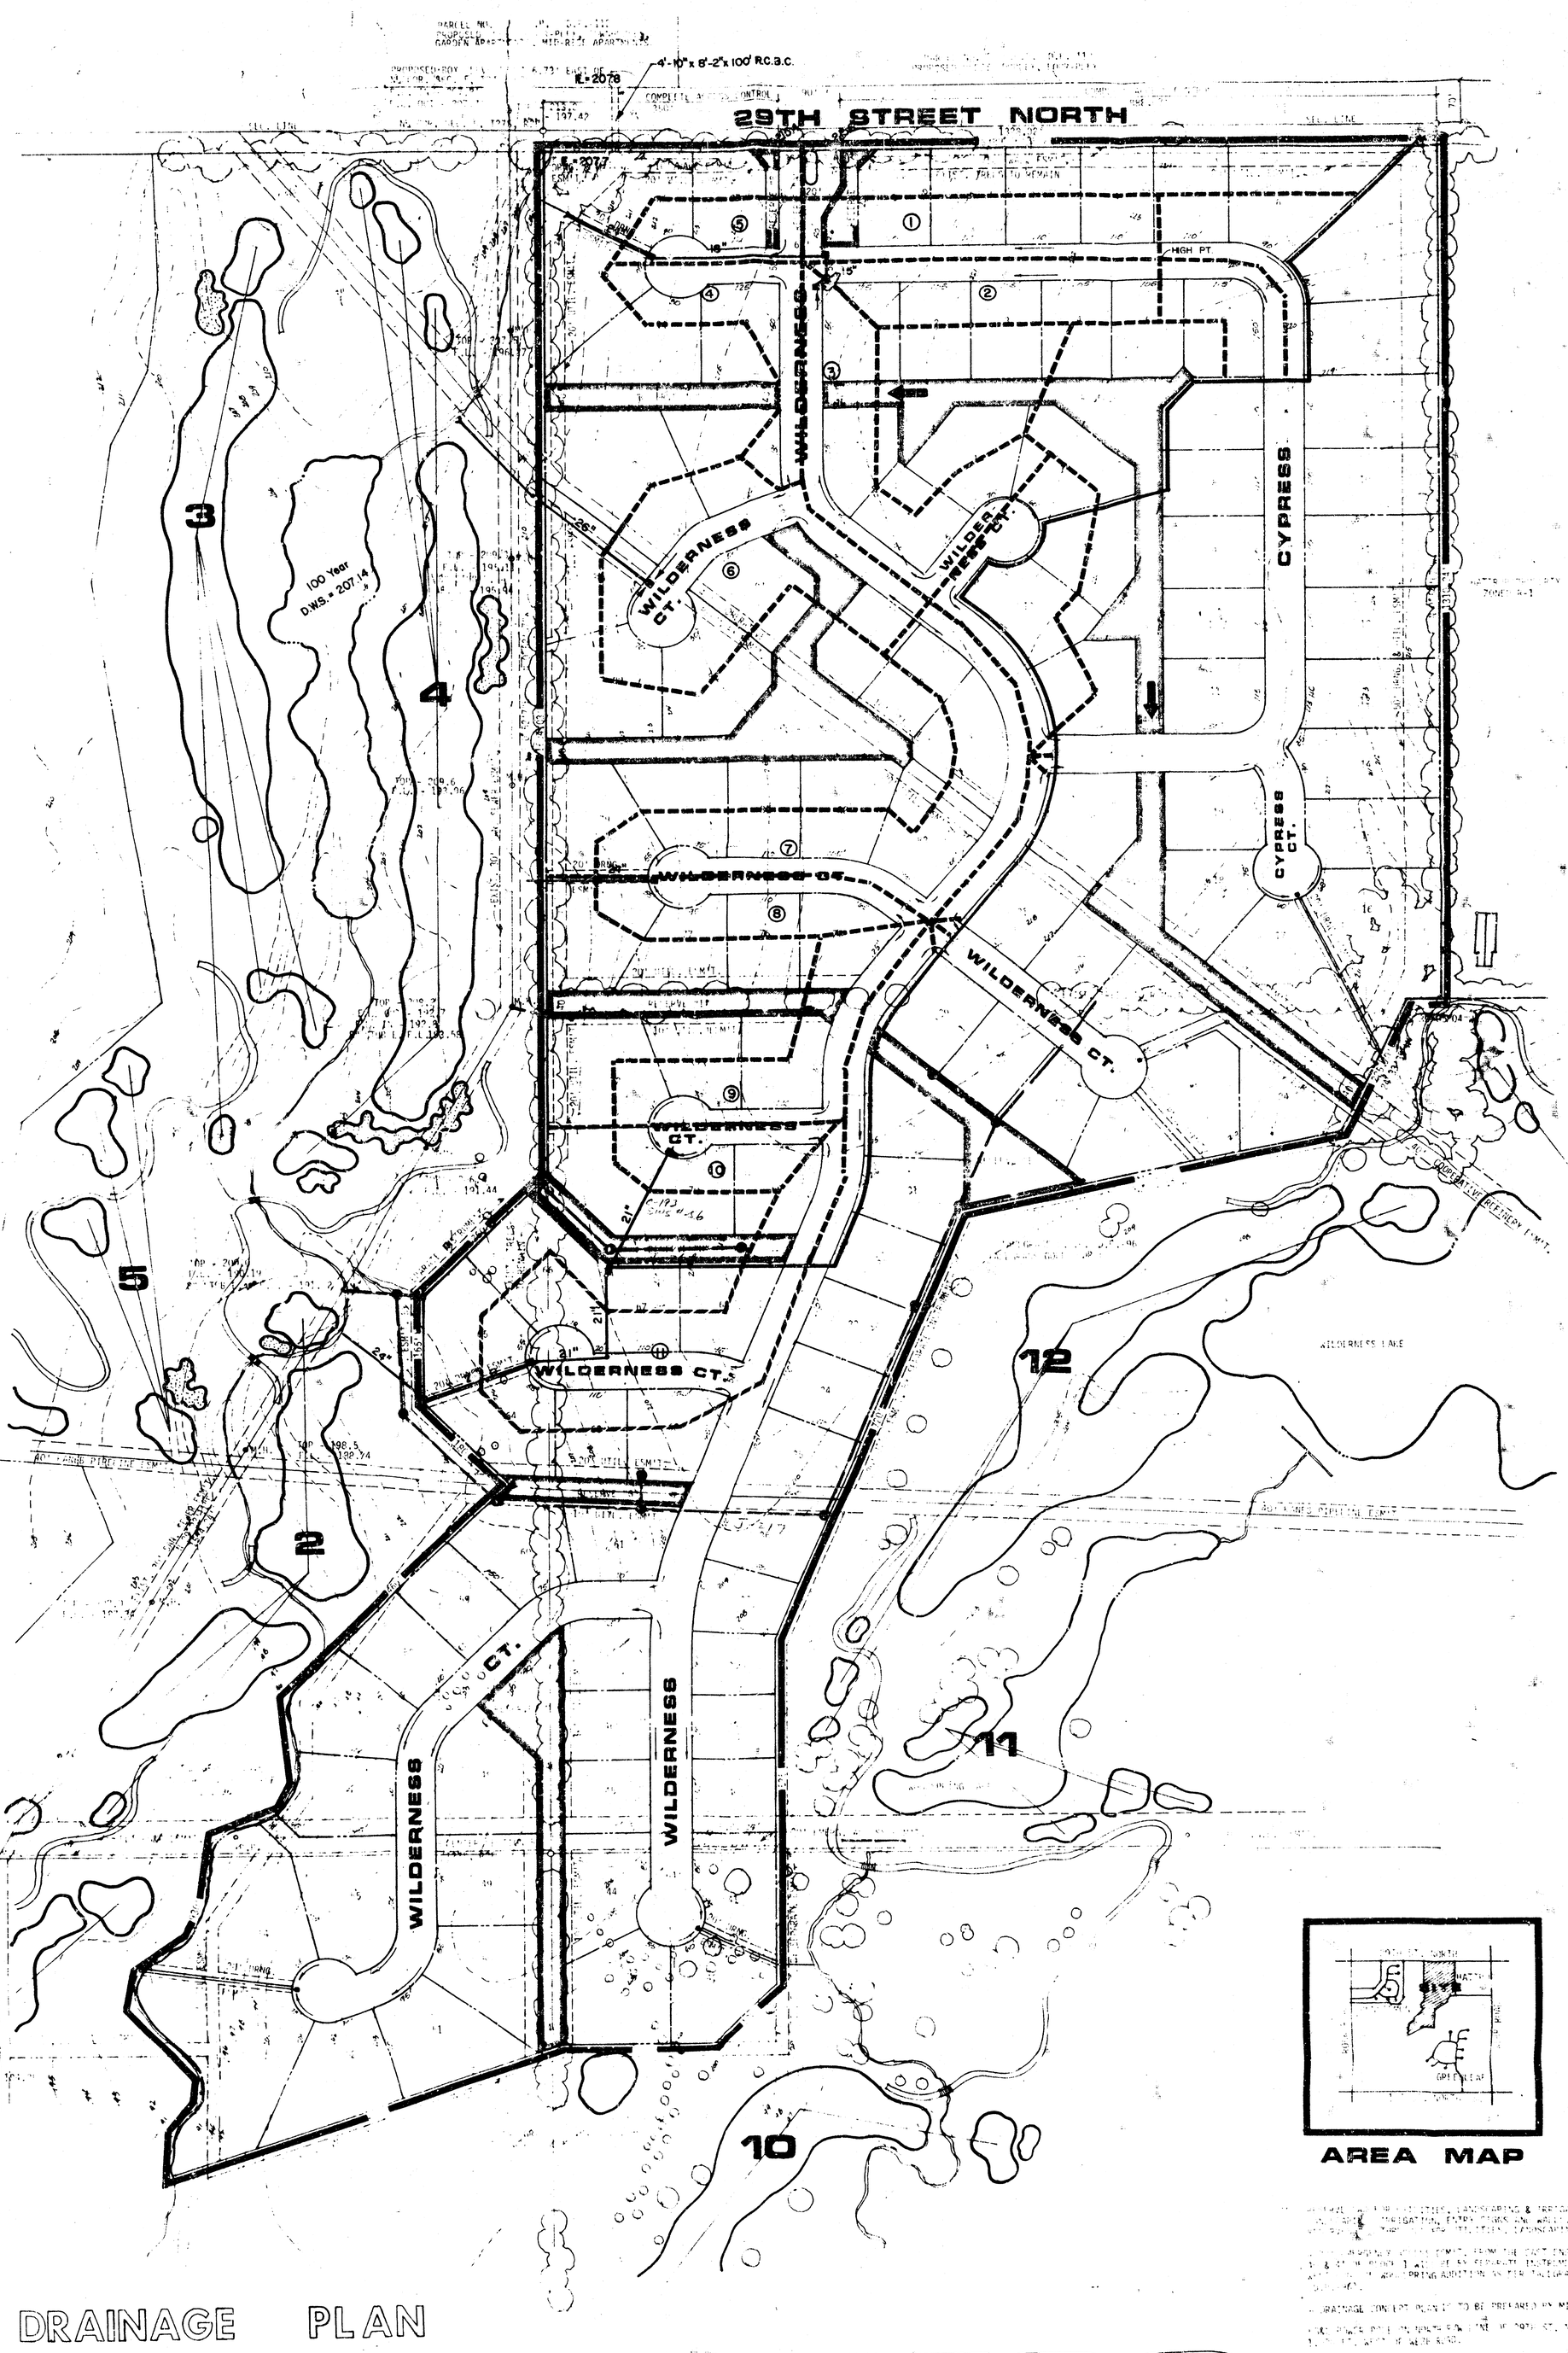

DRAINAGE PLAN
WILDERNESS

OWNER: TALLGRASS COMPANY, P.O. BOX 4048 WICHITA, KANSAS 67203

APRIL 7, 1983

KEC KANSAS ENGINEERING CONSULTANTS PA
682-0661