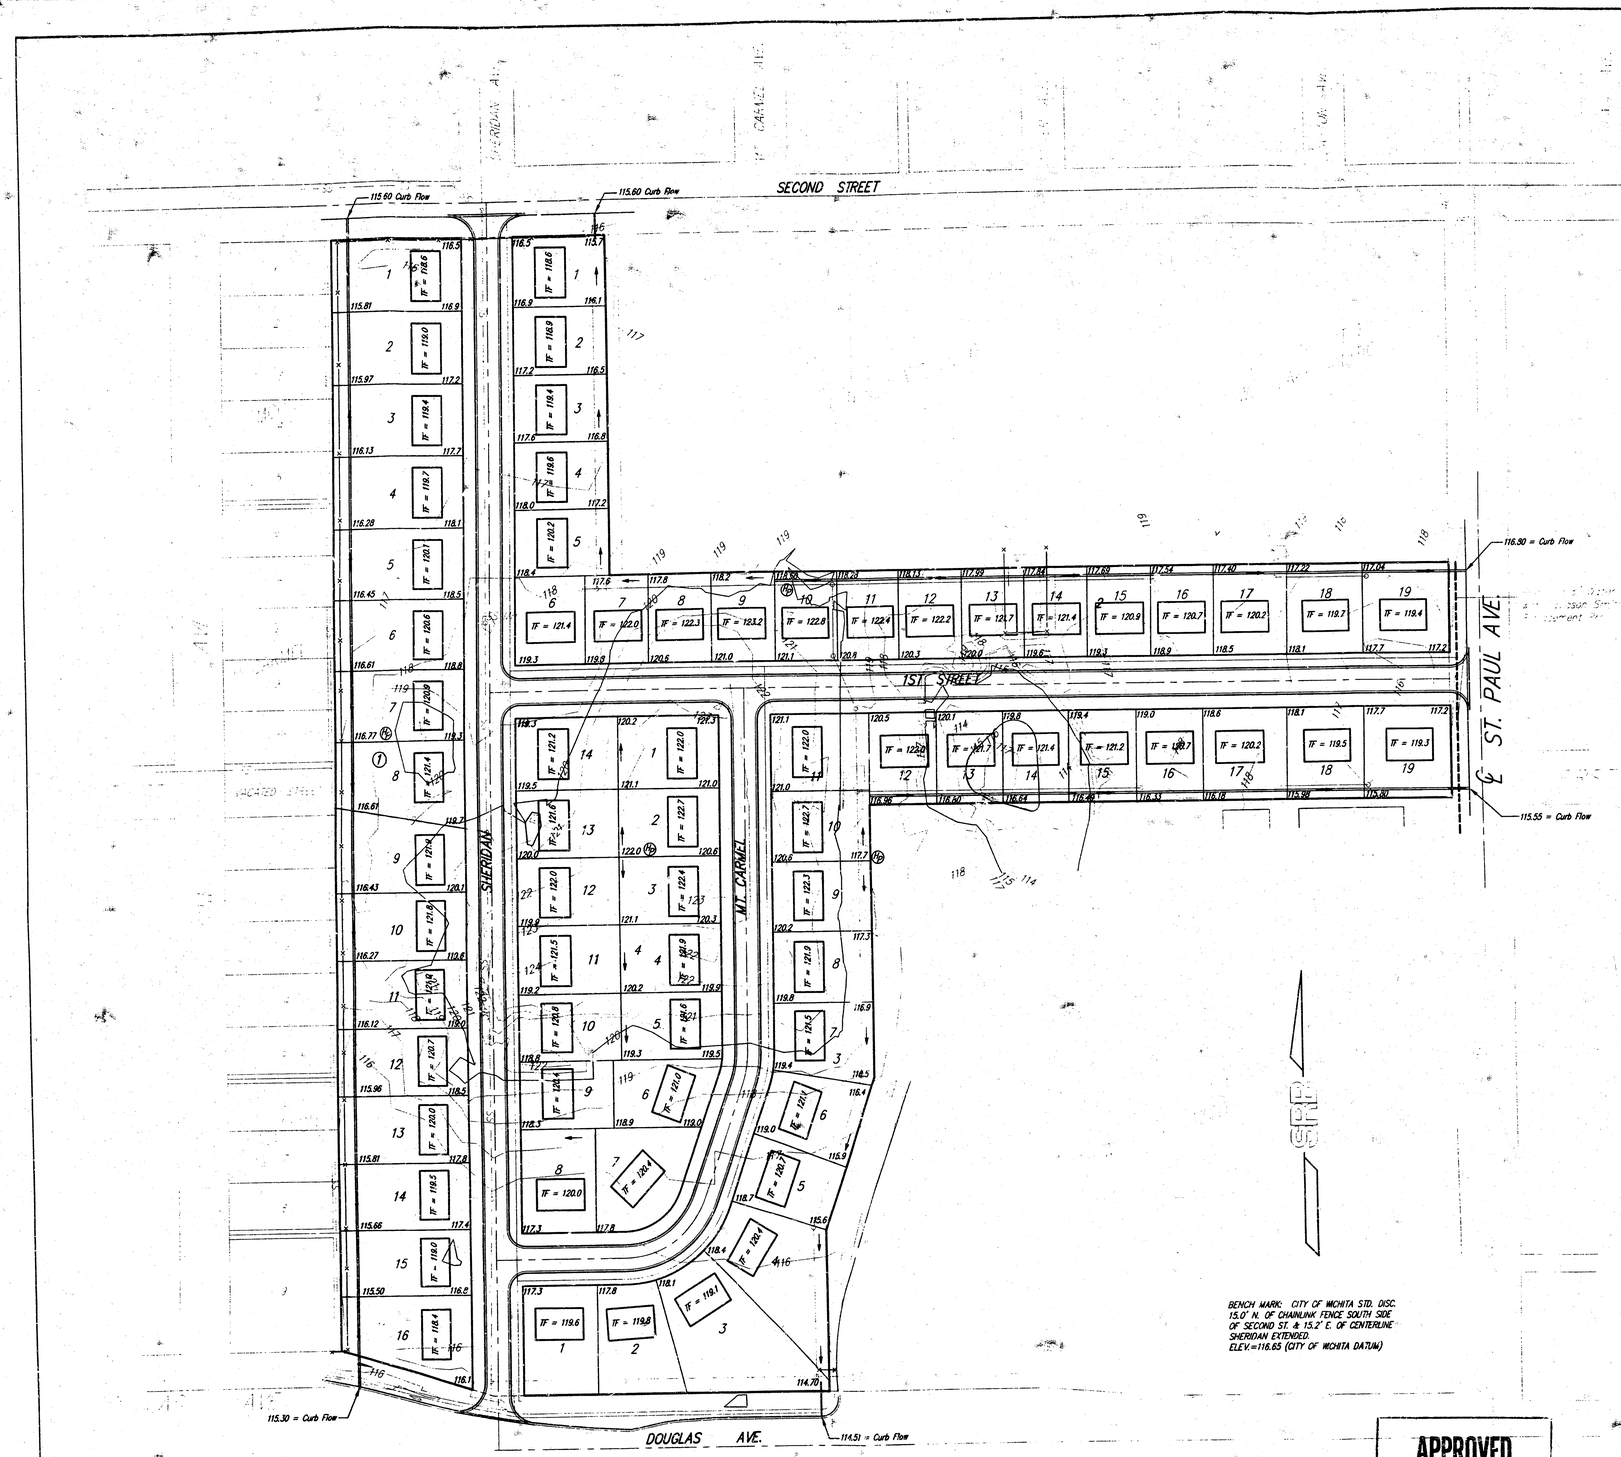


BENCH MARK: CITY OF WICHITA STD. DISC. 15.0' N. OF CHAINLINK FENCE SOUTH SIDE OF SECOND ST. & 15.2' E. OF CENTERLINE SHERIDAN EXTENDED. ELEV.=116.65 (CITY OF WICHITA DATUM)

APPROVED
DRAINAGE PLAN

LOT GRADING PLAN
WOODLAKE 2ND ADDITION

LOT GRADING PLAN
WOODLAKE 2ND ADDITION

SRB
924 NORTH MAIN
WICHITA, KANSAS 67203
http://www.srb1.com
316-264-8008
FAX 264-4821
E-mail: srb@srb1.com
SAVOY, RUGGLES & BOHM, P.A.
ENGINEERING & SURVEYING

PROJECT NUMBER

DESIGN	DRAWN	UTILITY	REVIEW	DATE	REVISED

SHEET