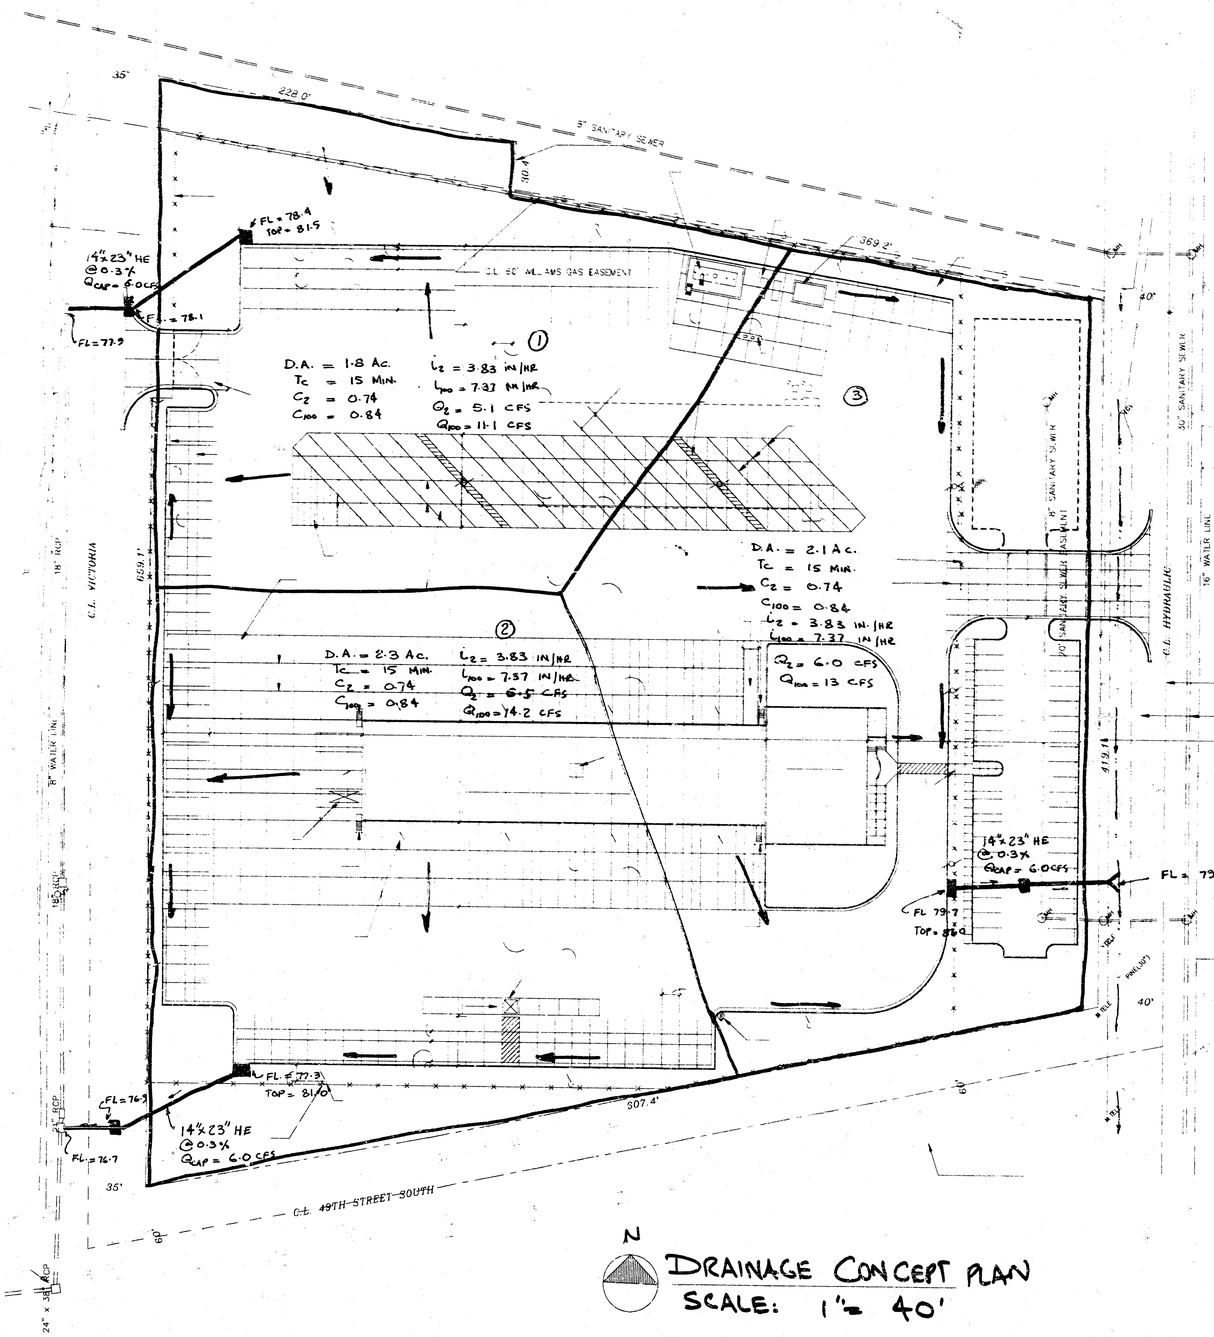


N

DRAINAGE CONCEPT PLAN
SCALE: 1" = 40'

NOTE: Q_2 TO BE DISCHARGED OFF SITE.
($Q_{100} - Q_2$) TO BE RETAINED IN PARKING AREA.

49th St $70,000
Victoria $50,000

BABAR KHAN
MUNICIPAL ENGINEERING
262-3842

YELLOW FREIGHT ADDITION TO WICHITA, KANSAS.

6-21-93

DATE
DRAWN BY
SHEET
C1