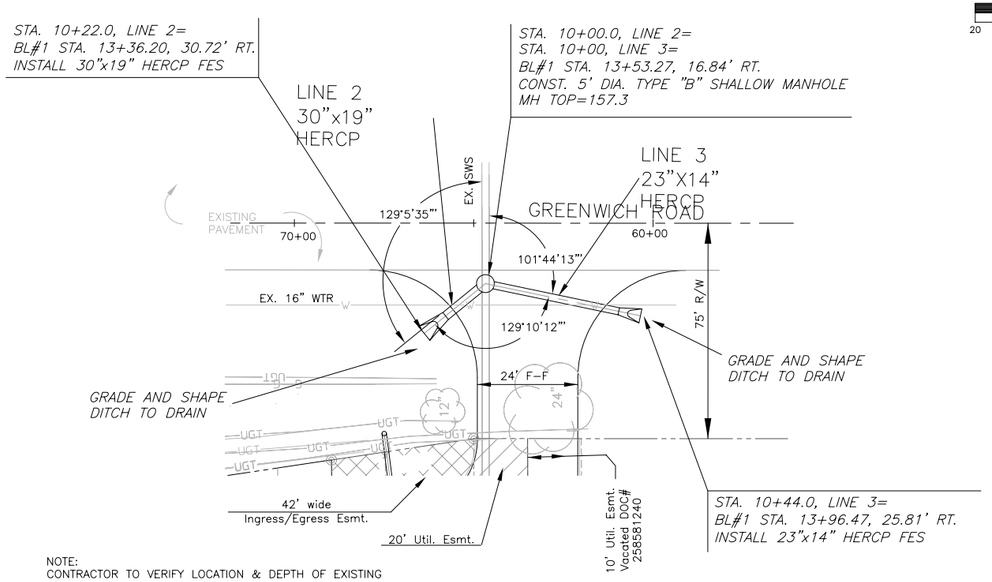

NOTE:
CONTRACTOR TO VERIFY LOCATION & DEPTH OF EXISTING UTILITIES PRIOR TO CONSTRUCTION.

PLAN LINE 2 & LINE 3

SCALE: 1"=20'

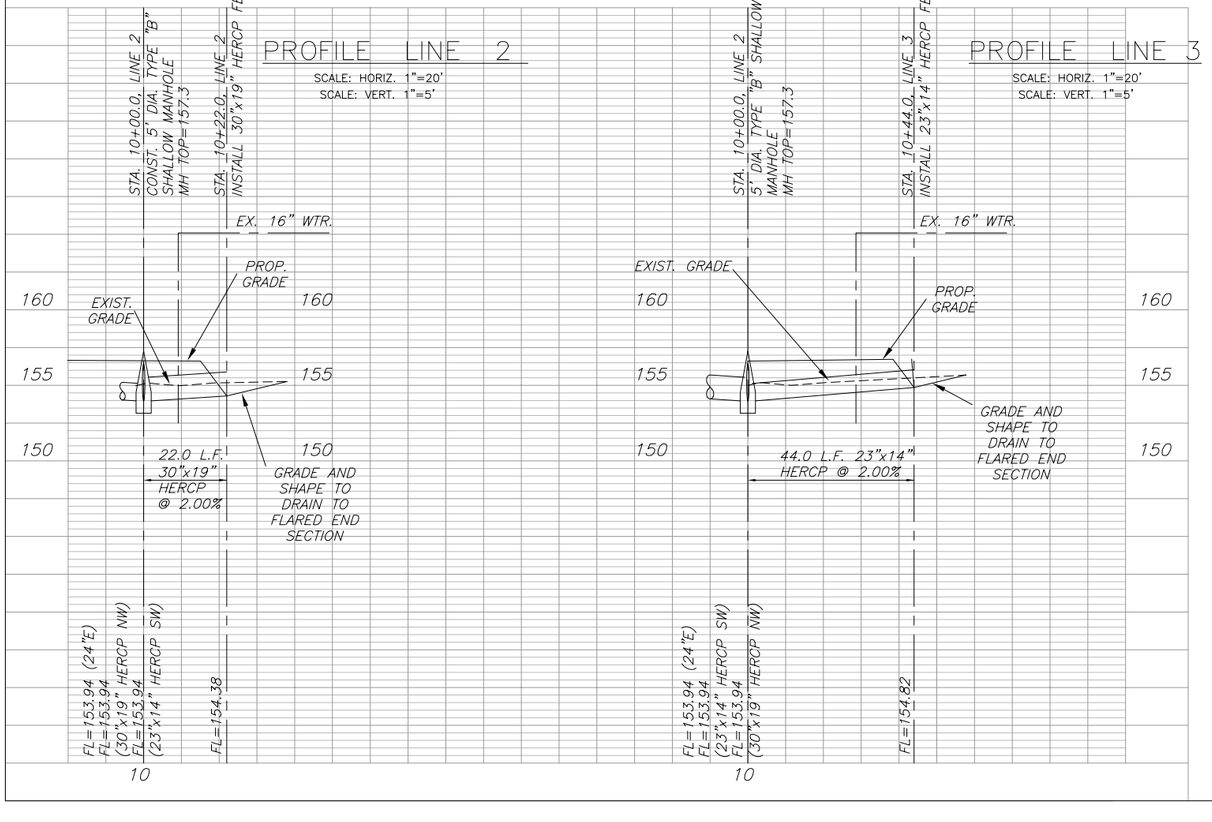

SCALE: 1"=20'

20 10 0 20

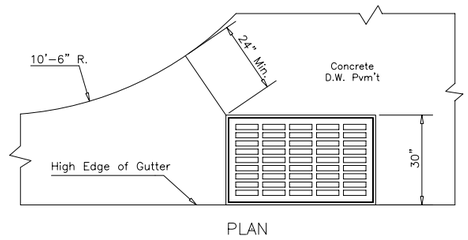

PLAN

GENERAL NOTES

1. Grate frame to be installed on thin mortar cushion to insure full support along brick walls. Concrete used for inlet construction shall be concrete pavement mix.
2. Inlet invert shall be shaped with 8 sack sand mix concrete to create flow channels and to increase hydraulic efficiency such that the inlet will be self cleaning between all inlet and/or outlet pipes.
3. The ends of all pipes installed in inlets shall be cut off flush with the inside face of the inlet wall.
4. Inlet Frame and Grate to be Deeter #2095 or approved equal.

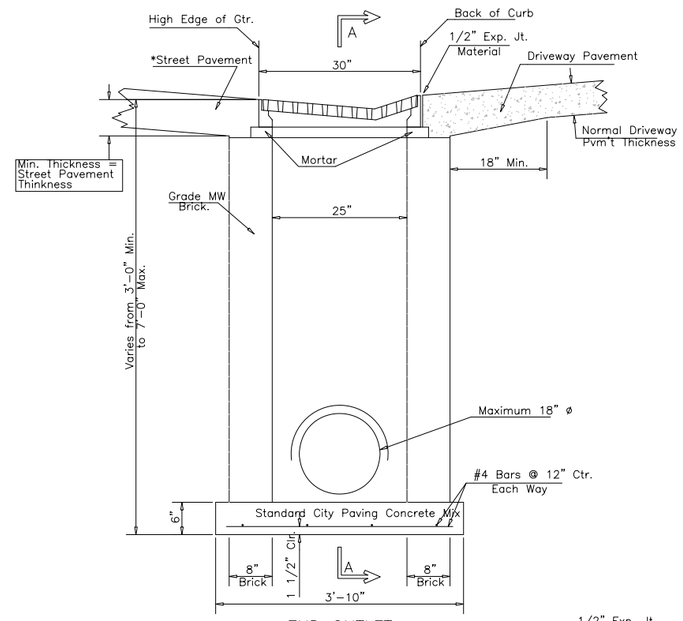

END OUTLET

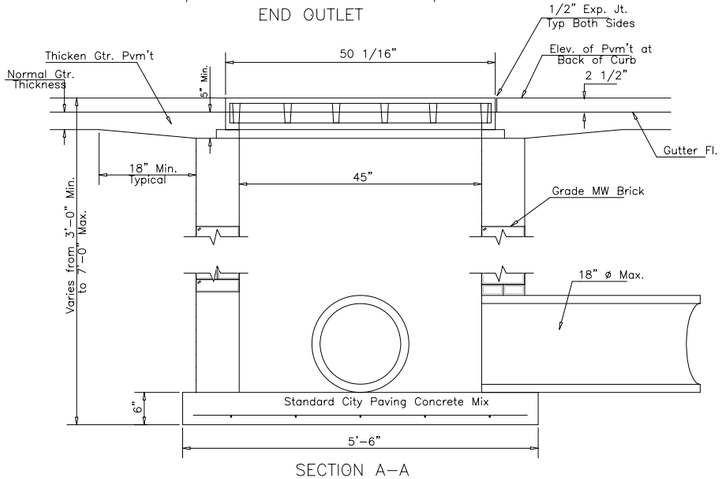

SECTION A-A

MKEC ENGINEERING CONSULTANTS
411 N. WEBB ROAD
WICHITA, KS 67206
316-687-2220

HARRY & GREENWICH
PROJECT NAME

STORM WATER SEWER LINES 2 & 3
SHEET TITLE

DESIGN BY	DRAWN BY	CHECKED BY
SRS	DM	GJA

DATE	JOB NO.	SHEET NO. / OF
FEB. 2007	00000	6 / 13

J:\Civil\07082\Harry & Greenwich\dwg\SWS\07082D2.dwg