BENCHMARKS:
BM #1: C.O.W. disc at SW corner of intersection.
30.00'± S. of CL of 13th St. N.
35.00'± W. of CL of 135th St. W.
Elev. = 168.25 City Datum

BM #2: "□" Cut in Top of Curb 10' South of end of Existing Pavement, East Curb adjacent to Lot 12, Block D, Copper Gate North Addition.
Elev. = 174.73 City Datum

BM #3: BM Disc in top Curb Adjacent to Fire Hydrant at E. End of N. Curb Return of Kiwi & Decker.
Elev. = 173.64 City Datum

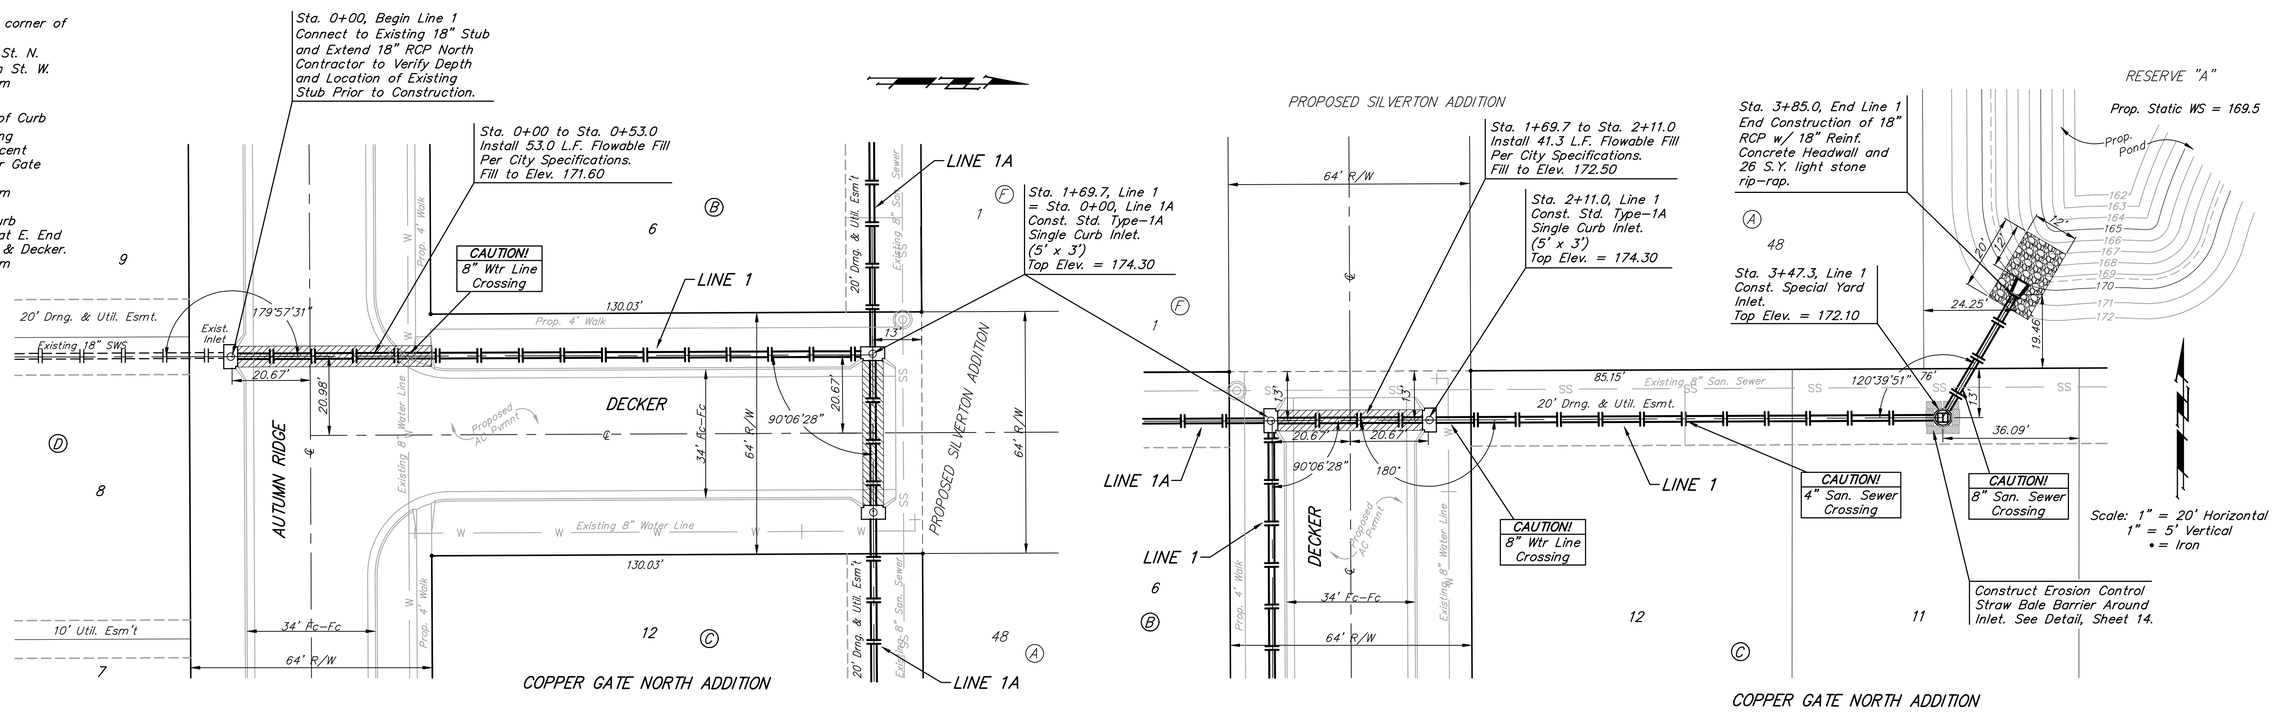

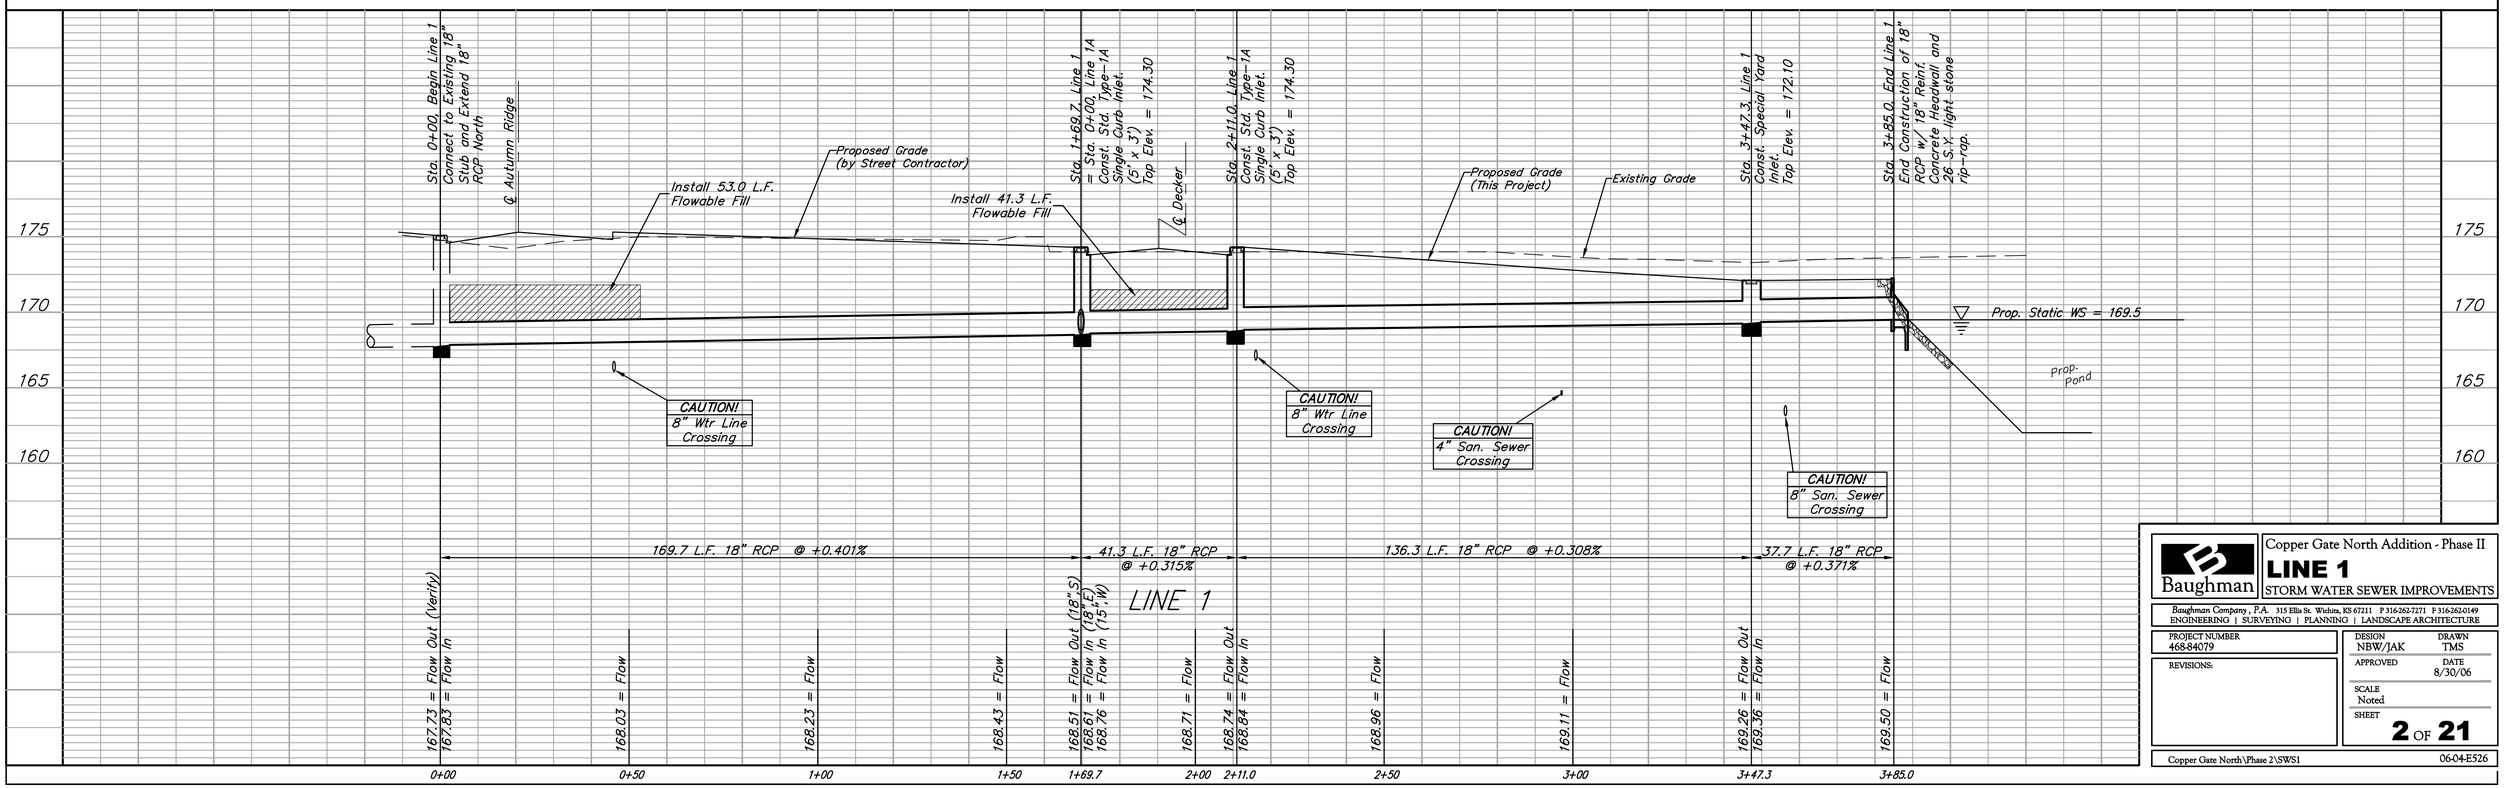

Baughman

Copper Gate North Addition - Phase II

LINE 1

STORM WATER SEWER IMPROVEMENTS

Baughman Company, P.A. 315 Ellis St. Wichita, KS 67211 P 316-262-7271 F 316-262-0149
ENGINEERING | SURVEYING | PLANNING | LANDSCAPE ARCHITECTURE

PROJECT NUMBER 468-84079	DESIGN NBW/JAK — DRAWN TMS
REVISIONS:	APPROVED — DATE 8/30/06
	SCALE Noted
	SHEET 2 OF 21

Copper Gate North\Phase 2\SWS1 — 06-04-E526