COUNTRY HOLLOW ADDITION

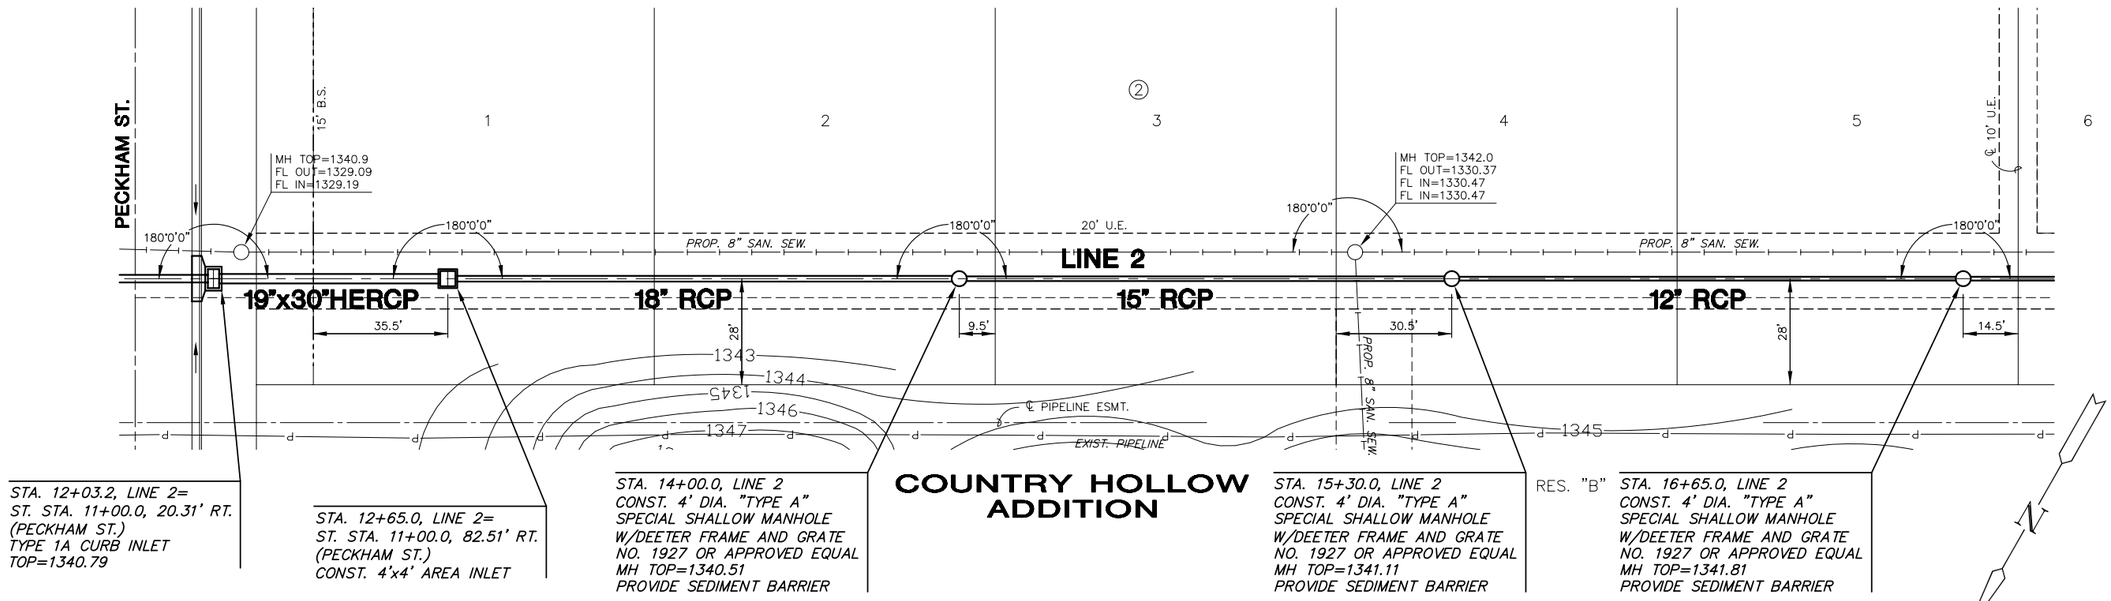

PLAN LINE 2

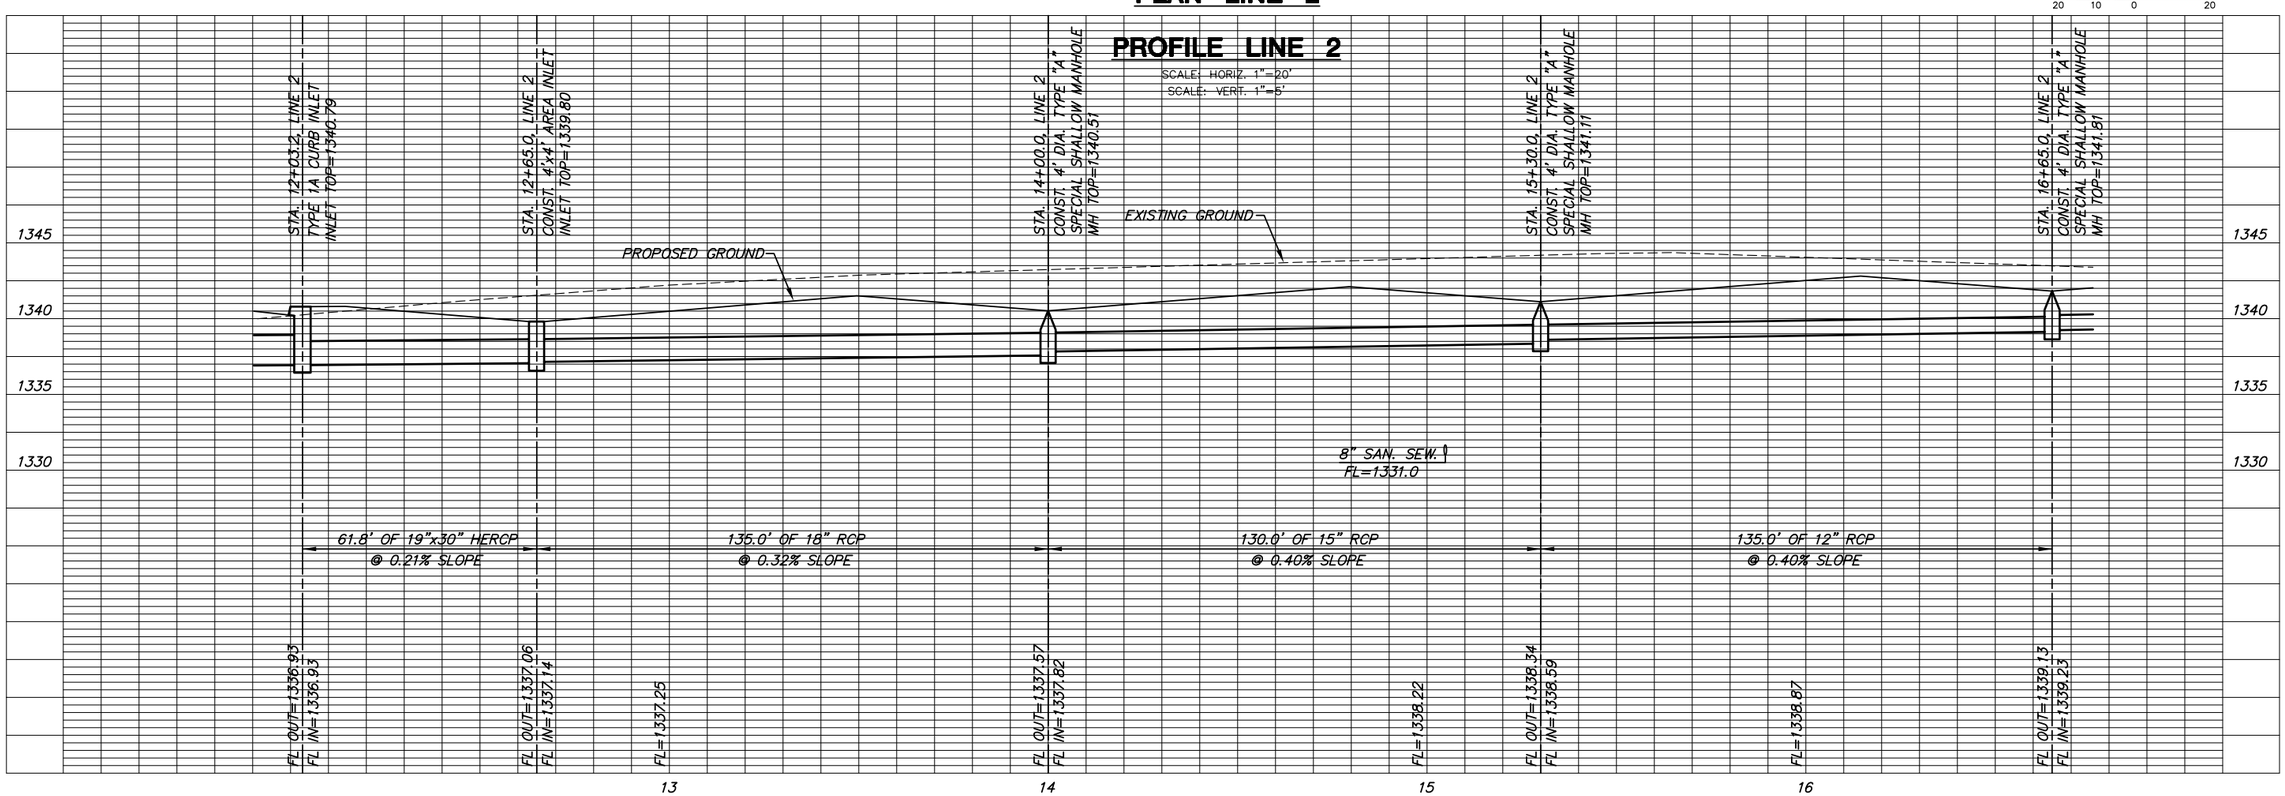

MKEC
ENGINEERING
CONSULTANTS, INC.
411 N. WEBB ROAD
WICHITA, KS. 67206
316 - 684 - 9600

STORMWATER PLANS

COUNTRY HOLLOW

PHASE 1

LINE 2
SHEET TITLE

468-84113
PROJECT NUMBER

DFL
DESIGN BY

MKEC
DRAWN BY

GJA
CHECKED BY

ISSUED
JANUARY/2006

REVISED

SHEET NO.
8 of 32

J:\Civil\04429\dwg\SWS\PHASE 1\SWP\04429-SP.dwg

MKEC ENGINEERING CONSULTANTS, INC. © COPYRIGHT

PLOTTED: Wednesday, March 01, 2006 @ 12:52PM