COUNTRY HOLLOW ADDITION

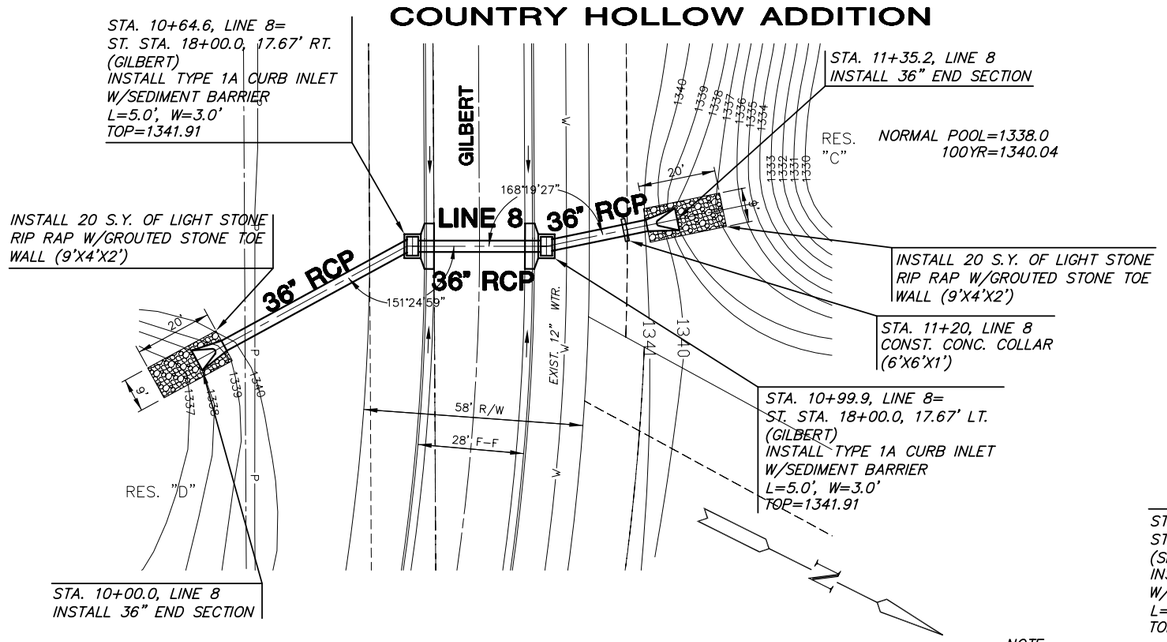

PLAN LINE 8

SCALE: 1"=20'

COUNTRY HOLLOW ADDITION

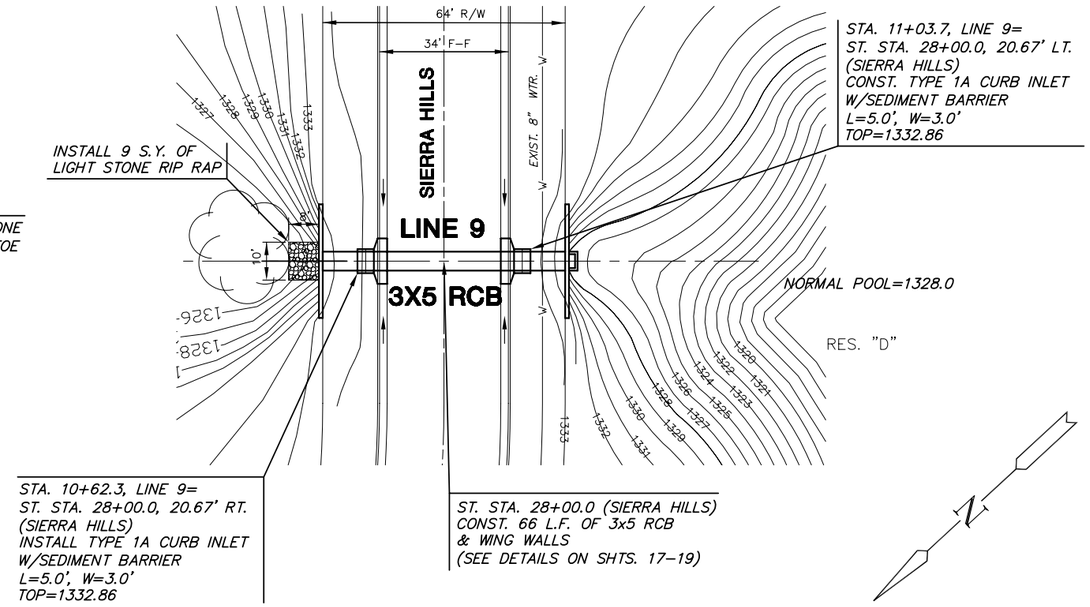

PLAN LINE 9

SCALE: 1"=20'

NOTE
RIPRAP SHALL BE INSTALLED ACCORDING TO STD SPEC WITH TOE WALLS ON ALL UNPROTECTED EDGES. THE TOE WALL SHOWN ON THE PLANS SHALL BE IN ADDITION TO THE STD SPEC.

PROFILE LINE 8

SCALE: HORIZ. 1"=20'
SCALE: VERT. 1"=5'

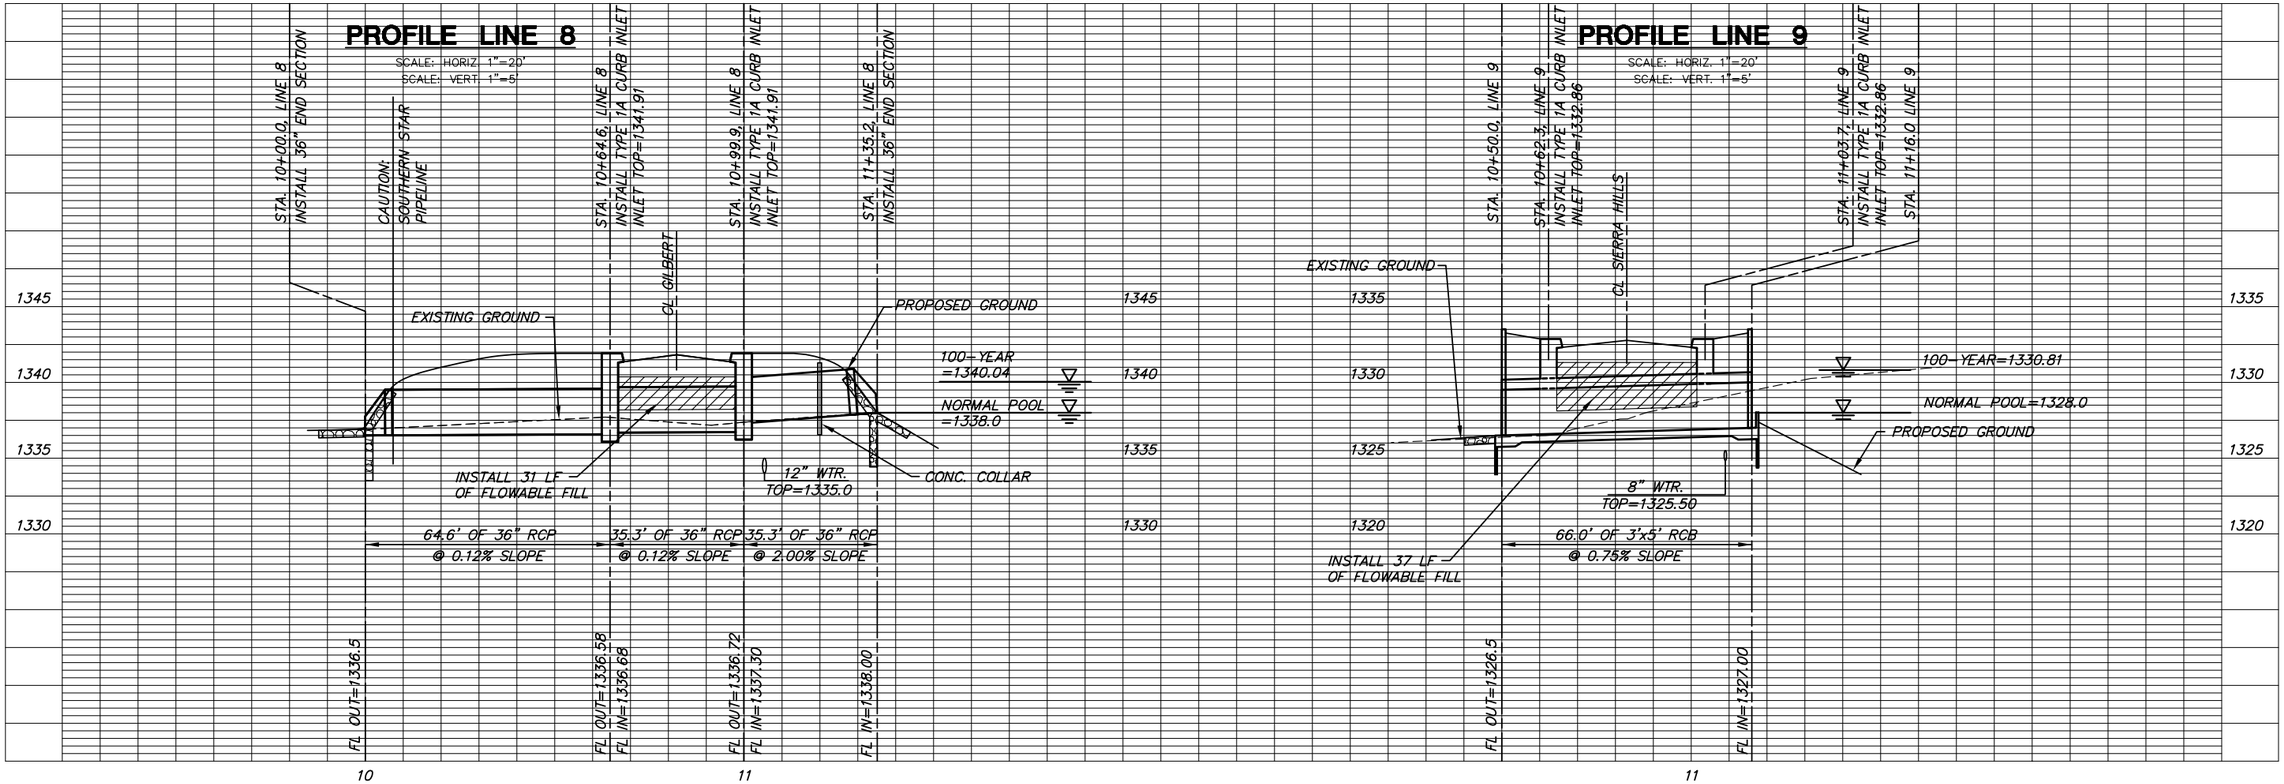

PROFILE LINE 9

SCALE: HORIZ. 1"=20'
SCALE: VERT. 1"=5'

MKEC ENGINEERING CONSULTANTS, INC.
411 N. WEBB ROAD
WICHITA, KS. 67206
316-684-9600

STORMWATER PLANS
COUNTRY HOLLOW
PHASE 1

LINES 8 & 9
SHEET TITLE

468-84113
PROJECT NUMBER

DFL
DESIGN BY

MKEC
DRAWN BY

GJA
CHECKED BY

ISSUED
JANUARY/2006

REVISED

SHEET NO.
16 of 32

J:\Civil\04429\dwg\SWS\PHASE 1\468-84113-Sheet.dwg

PLOTTED: Wednesday, March 01, 2006 @ 01:29PM

MKEC ENGINEERING CONSULTANTS, INC. © COPYRIGHT