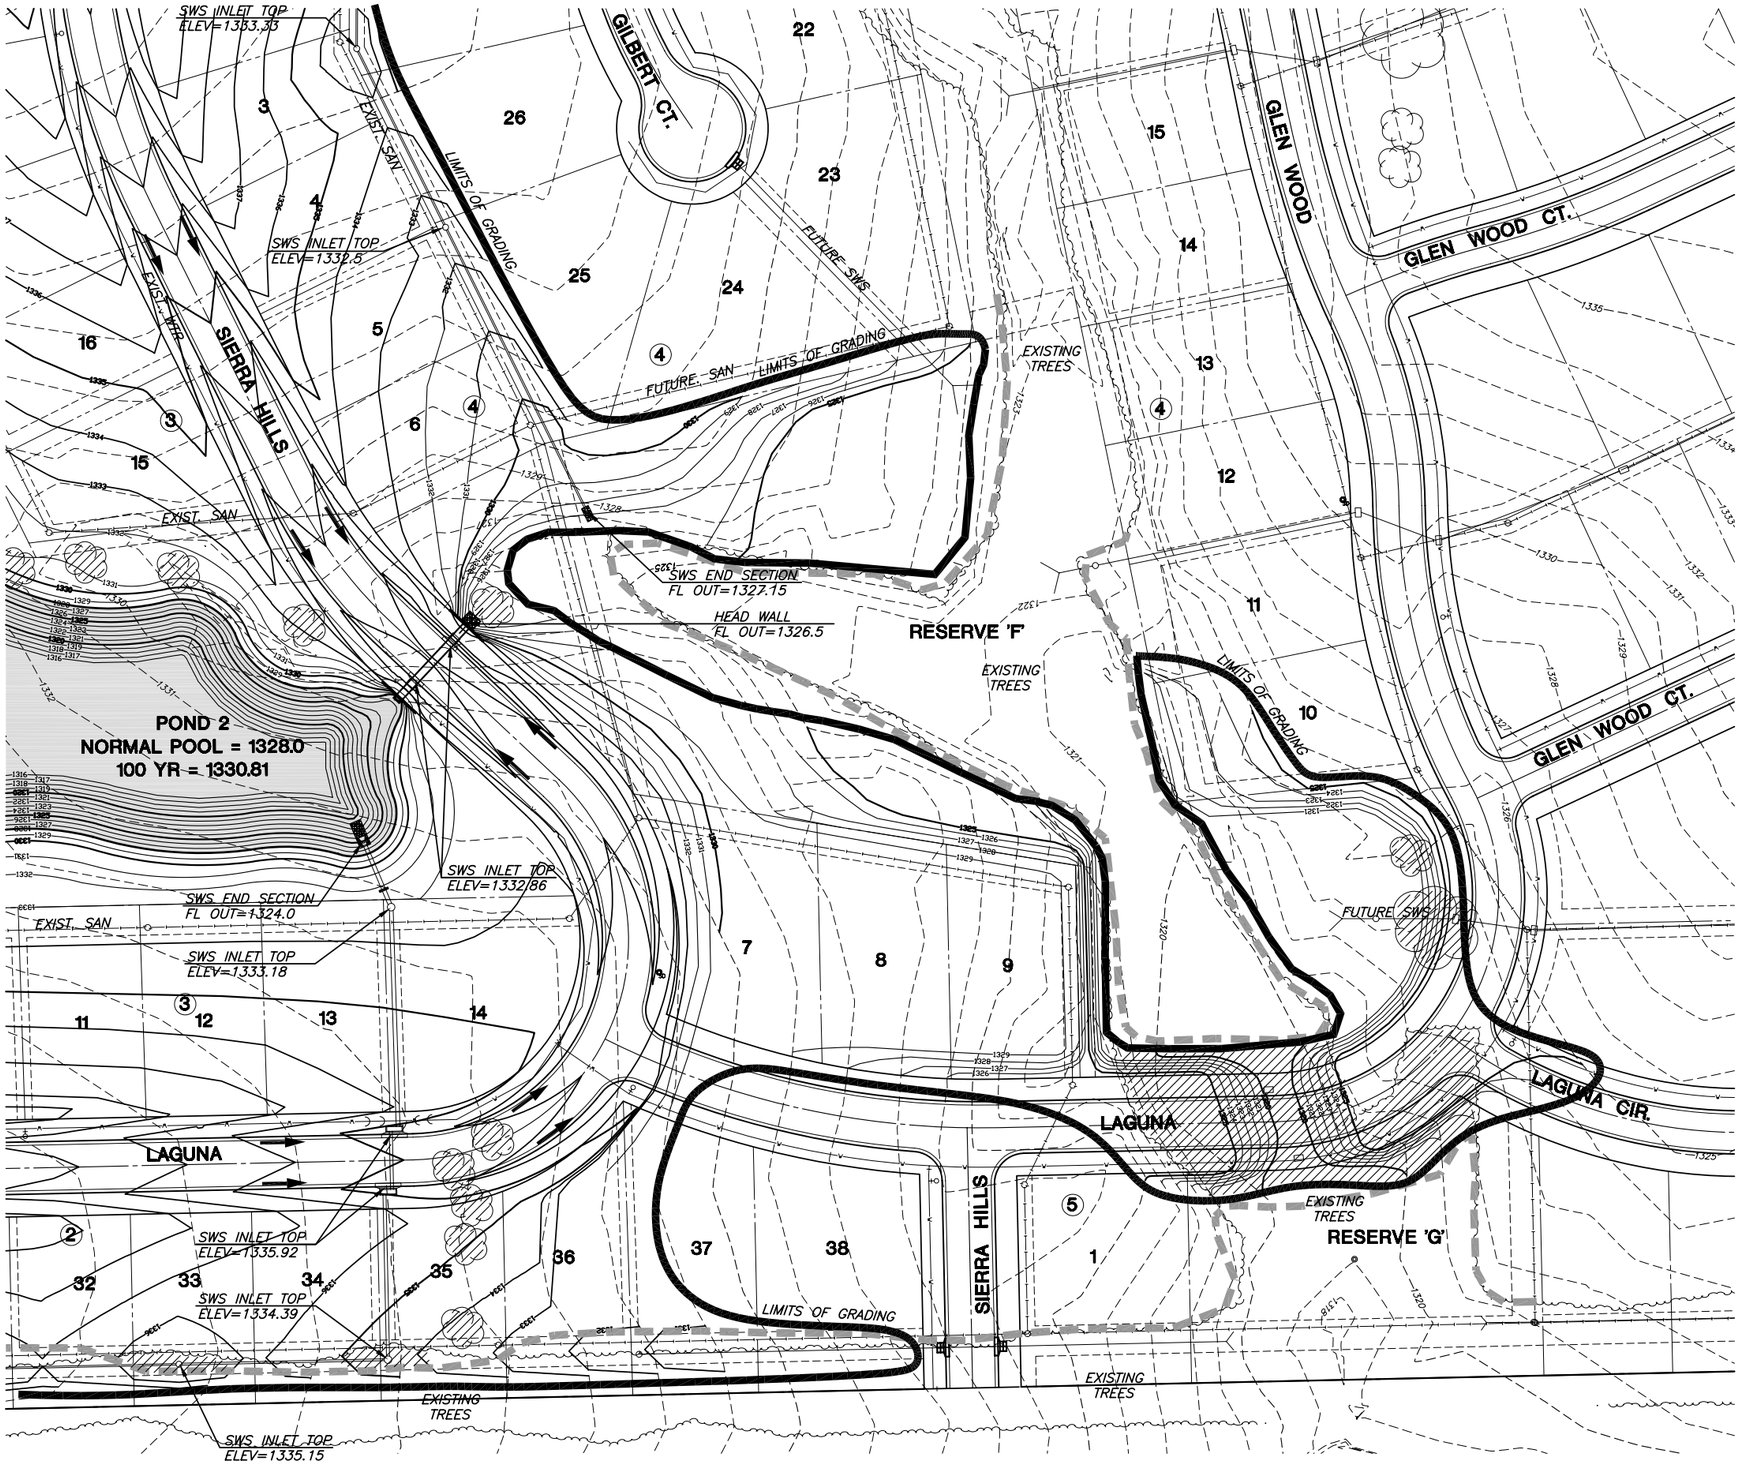

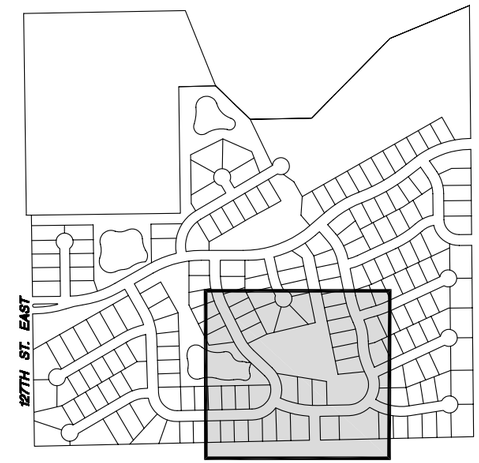

KEY MAP

LEGEND

- PROPOSED TREE PROTECTION
- EXISTING WATER LINE
- EXISTING SANITARY SEWER LINE
- 1359 — EXISTING CONTOURS
- 1360 — PROPOSED CONTOURS
- LIMITS OF GRADING
- NORMAL POOL
- DRAINAGE ARROWS
- TREE REMOVAL

SCALE: 1"=50'

50 25 0 50

N

MKEC ENGINEERING CONSULTANTS, INC.
411 N. WEBB ROAD
WICHITA, KS. 67206
316 - 684 - 9600

STORMWATER PLANS

COUNTRY HOLLOW

PHASE 1

GRADING PLANS
SHEET TITLE

468-84113
PROJECT NUMBER

RKO
DESIGN BY

RKO
DRAWN BY

JAG
CHECKED BY

ISSUED
JANUARY 2006

REVISED

SHEET NO.
24 of 32

J:\Civil\04429\dwg\SWS\PHASE 1\BINDI\04429_G4

PLOTTED: Wednesday, March 01, 2006 @ 02:03PM