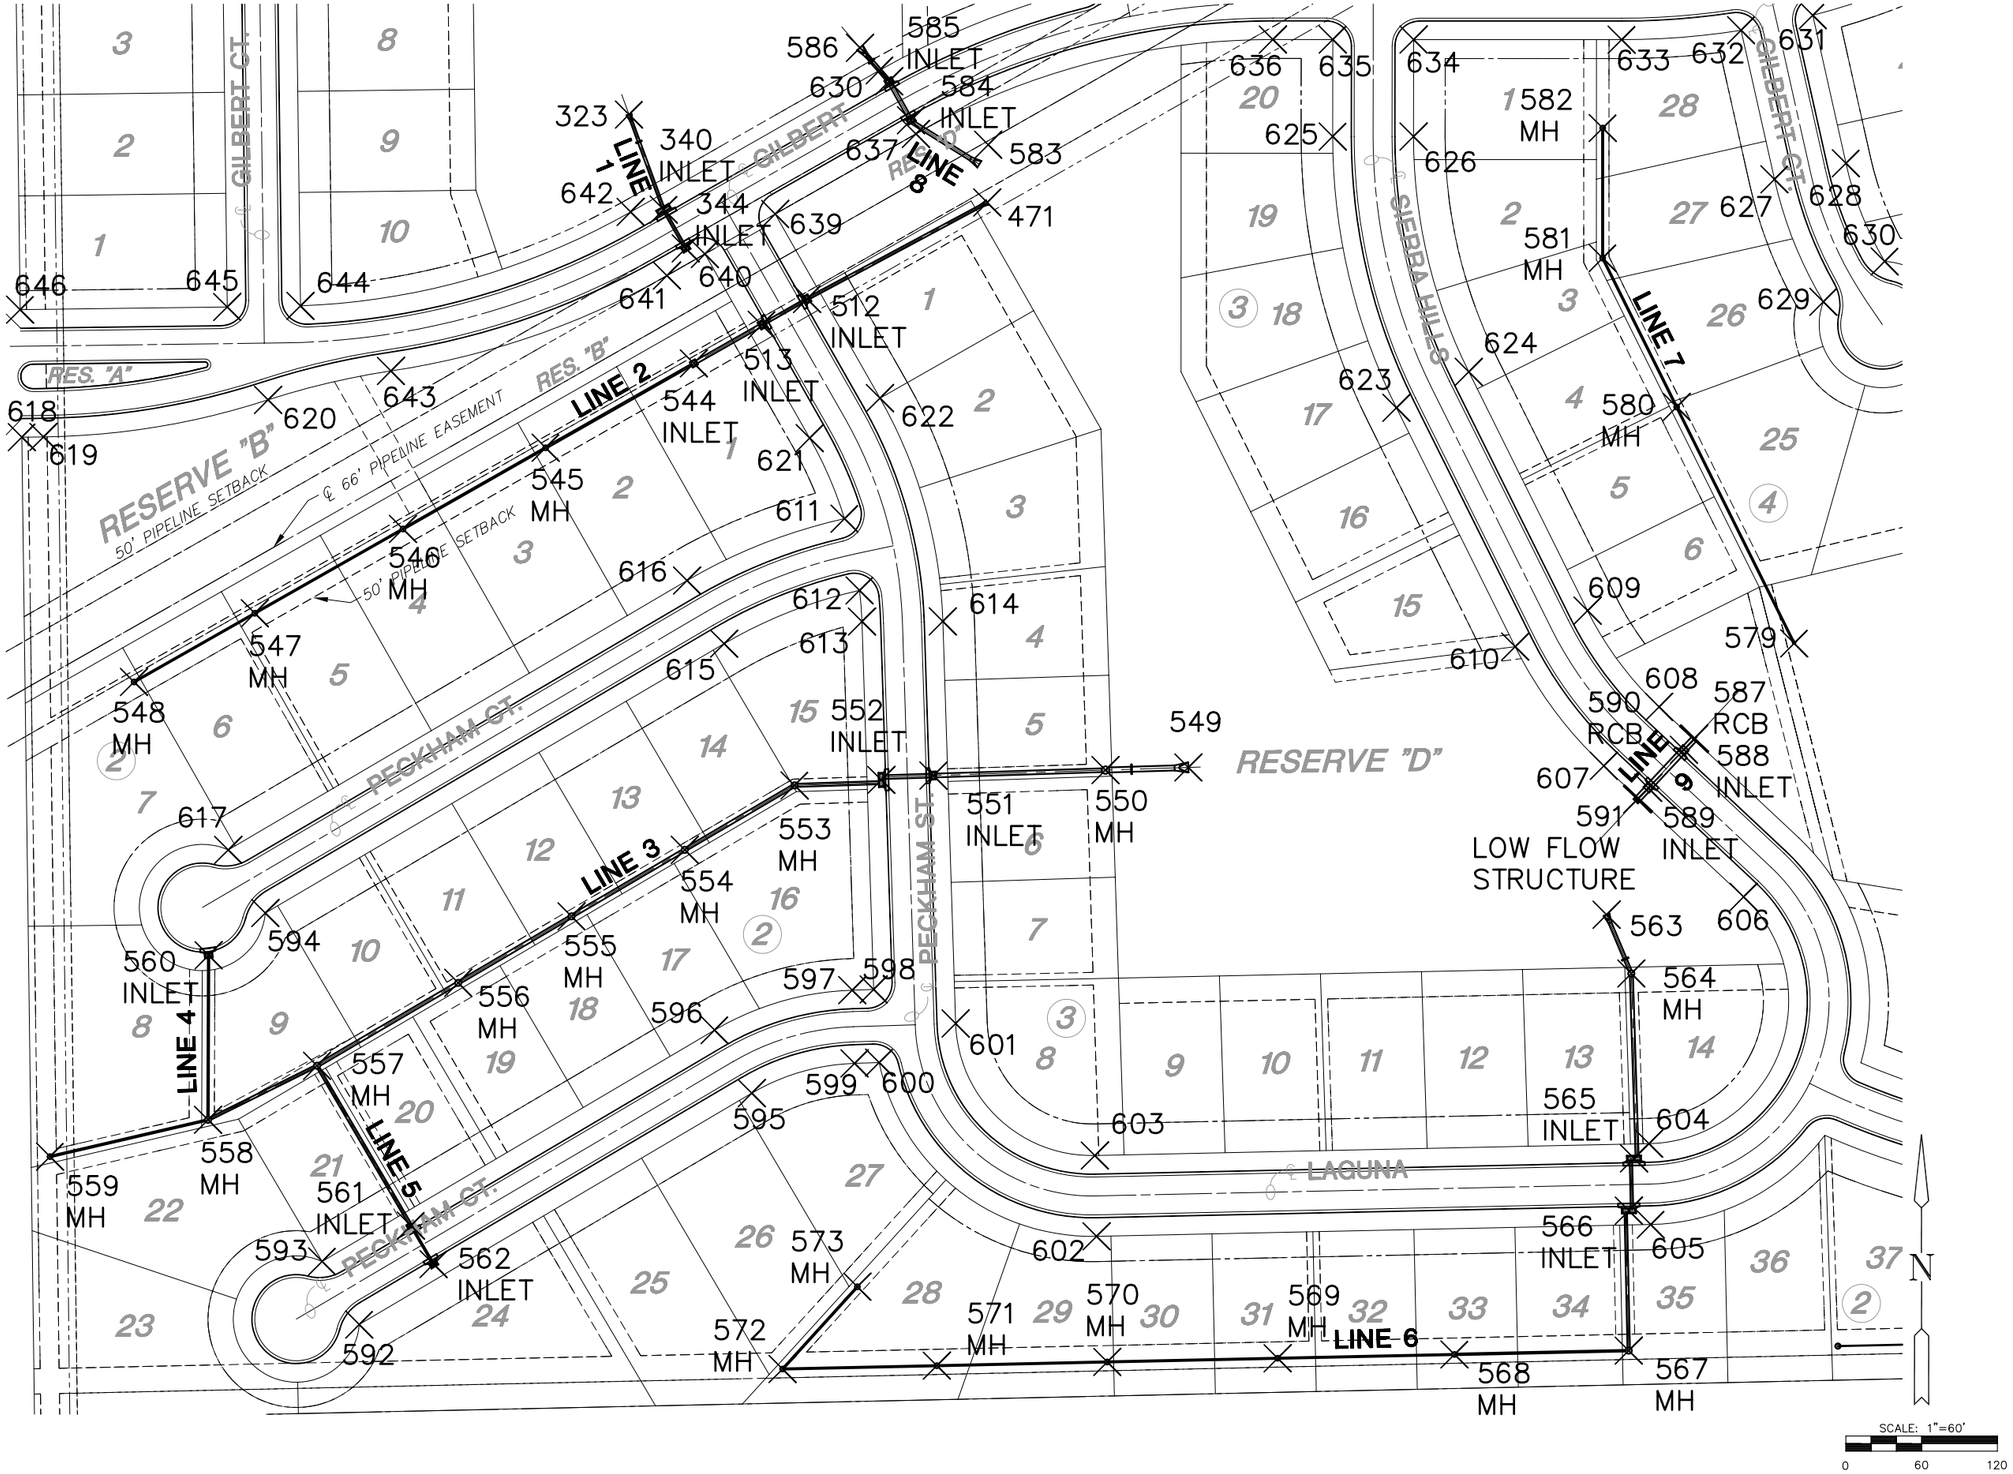

POINT NO.	NORTH	EAST
323	1682318	1692336
340	1682243	1692364
344	1682212	1692381
471	1682248	1692620
512	1682172	1692477
513	1682151	1692441
544	1682121	1692387
545	1682054	1692270
546	1681990	1692157
547	1681923	1692040
548	1681869	1691944
549	1681801	1692779
550	1681799	1692713
551	1681795	1692577
552	1681791	1692536
553	1681787	1692467
554	1681736	1692380
555	1681683	1692291
556	1681630	1692201
557	1681565	1692089
558	1681522	1692003
559	1681493	1691878
560	1681652	1692003
561	1681438	1692163
562	1681408	1692181
563	1681684	1693110
564	1681638	1693130
565	1681491	1693132
566	1681450	1693128
567	1681339	1693128
568	1681336	1692990
569	1681333	1692850
570	1681330	1692715
571	1681327	1692580
572	1681325	1692458
573	1681390	1692517
579	1681899	1693259
580	1682086	1693166
581	1682204	1693107
582	1682307	1693107
583	1682294	1692621
584	1682313	1692559
585	1682344	1692542
586	1682371	1692519
587	1681824	1693180
588	1681815	1693171
589	1681785	1693143
590	1681776	1693135
591	1681775	1693134
592	1681360	1692123
593	1681410	1692093
594	1681686	1692048
595	1681543	1692433
596	1681593	1692404
597	1681625	1692513
598	1681625	1692530
599	1681567	1692515
600	1681567	1692534
601	1681598	1692595
602	1681430	1692706
603	1681494	1692705
604	1681503	1693144
605	1681439	1693145
606	1681698	1693219
607	1681802	1693108
608	1681849	1693152
609	1681925	1693095
610	1681897	1693038
611	1681998	1692507
612	1681941	1692519
613	1681915	1692521
614	1681917	1692585
615	1681899	1692411
616	1681949	1692382
617	1681736	1692019
618	1682062	1691855
619	1682063	1691872
620	1682092	1692050
621	1682062	1692479
622	1682093	1692535
623	1682086	1692944
624	1682114	1693001
625	1682301	1692893
626	1682301	1692957
627	1682267	1693243
628	1682279	1693300
629	1682170	1693282
630	1682202	1693330
631	1682397	1693273
632	1682385	1693217
633	1682377	1693122
634	1682377	1692957
635	1682377	1692893
636	1682377	1692846
637	1682303	1692563
638	1682353	1692535
639	1682239	1692452
640	1682208	1692396
641	1682190	1692366
642	1682241	1692337
643	1682115	1692148
644	1682166	1692076
645	1682166	1692018
646	1682163	1691854

MKEC ENGINEERING CONSULTANTS, INC.
411 N. WEBB ROAD
WICHITA, KS. 67206
316 - 684 - 9600

STORMWATER PLANS

COUNTRY HOLLOW

PHASE 1

BUBBLE MAP

SHEET TITLE

468-84113

PROJECT NUMBER

DFL

DESIGN BY

MKEC

DRAWN BY

GJA

CHECKED BY

ISSUED

JANUARY/2006

REVISED

SHEET NO.

30 of 32

J:\Civil\04429\dwg\SWS\PHASE 1\BUBBLE MAP.dwg

MKEC ENGINEERING CONSULTANTS, INC. © COPYRIGHT

PLOTTED: Wednesday, March 01, 2006 @ 02:36PM