BENCHMARKS:
BM #1: C.O.W. benchmark disk. 56' E and 55' N of CL 135th St. W. & 13th St. N.
Elev. = 167.83 (City Datum)

BM #2: RR spike in east face of power pole 1/4 mile S & 31' E of intersection of 135th St. W. &13th ST. N.
Elev. = 170.85 (City Datum)

BM #3: "□" cut in top of curb N end of W curb return of Forest View & Forest View Ct.
Elev. = 165.07 (City Datum)

SCALE:
1" = 20' HORIZONTAL
1" = 5' VERTICAL
• = IRON

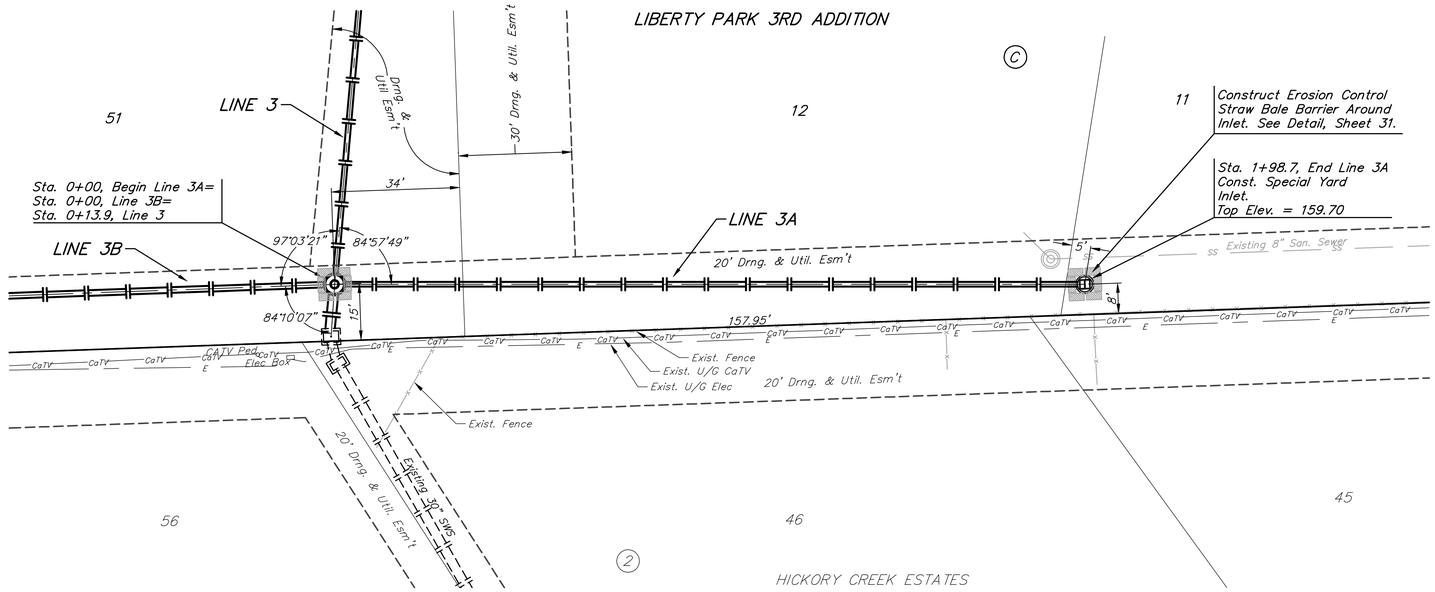

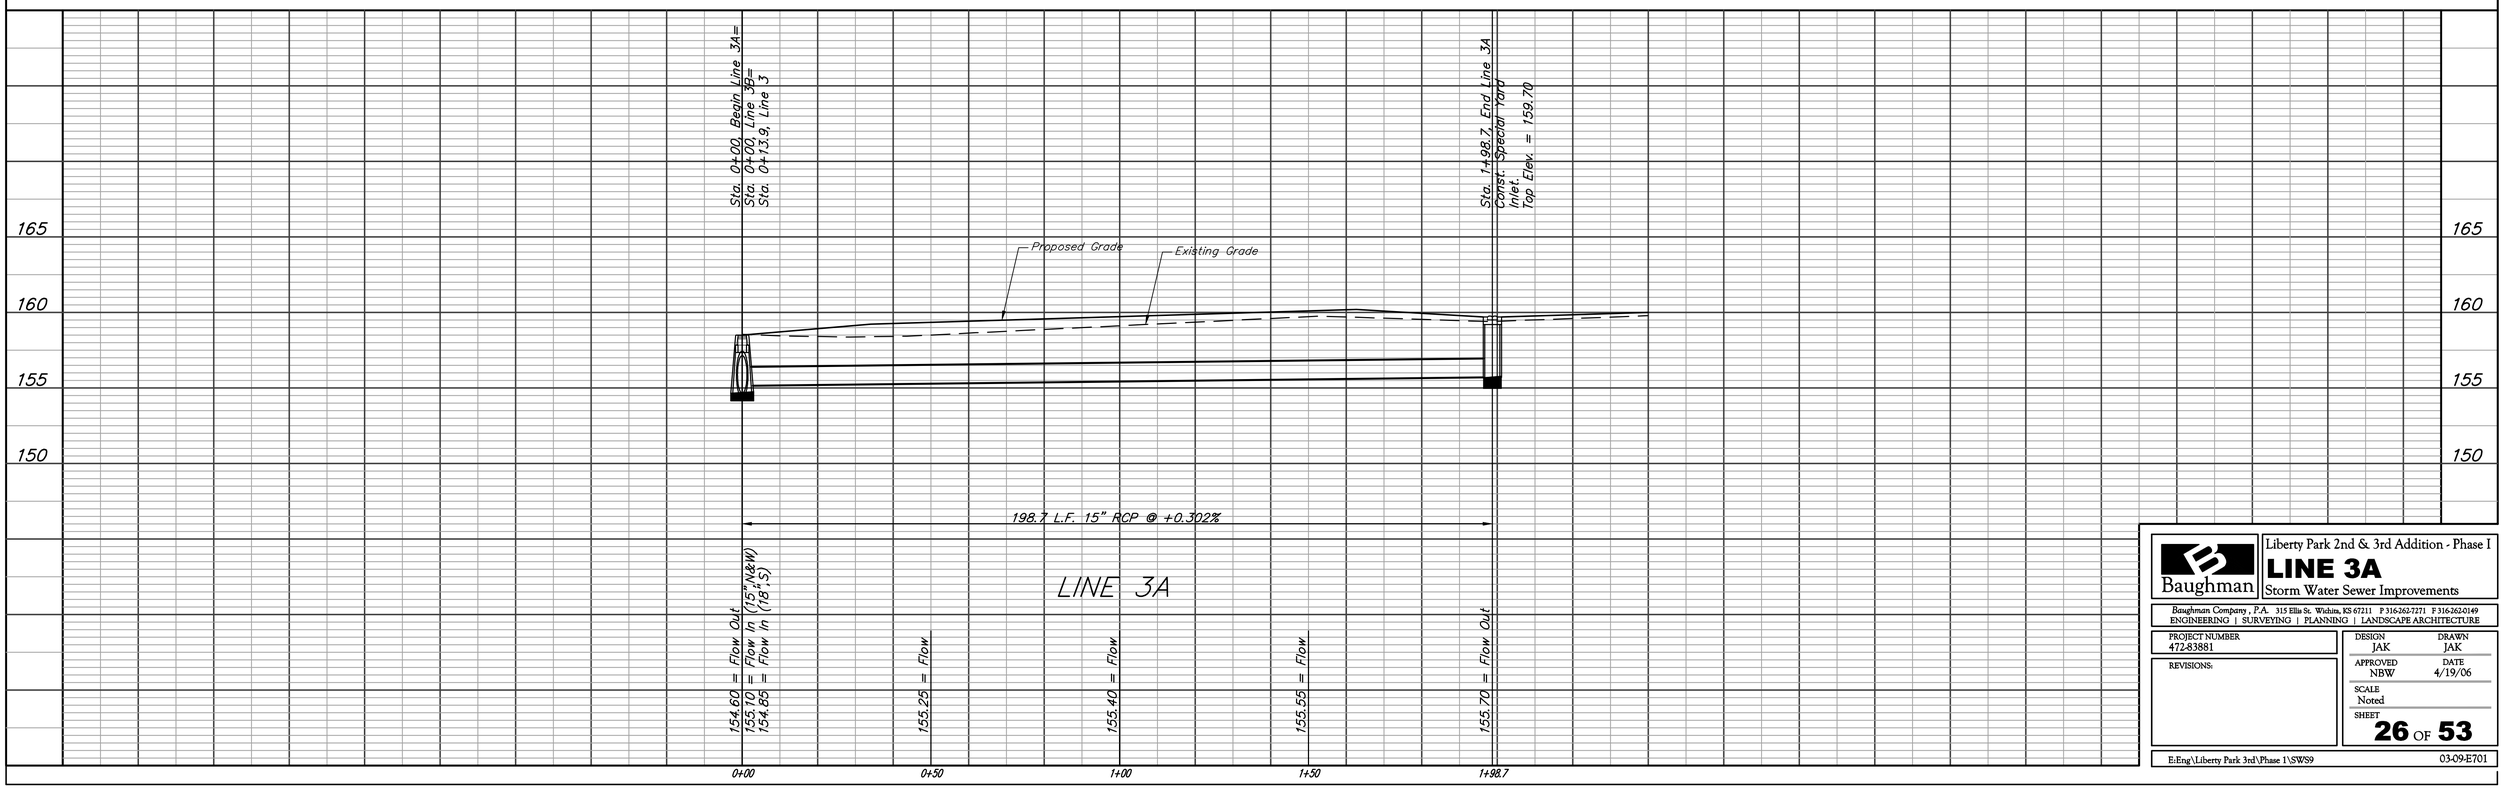

Baughman

Liberty Park 2nd & 3rd Addition - Phase I

LINE 3A

Storm Water Sewer Improvements

Baughman Company, P.A. 315 Ellis St. Wichita, KS 67211 P 316-262-7271 F 316-262-0149
ENGINEERING | SURVEYING | PLANNING | LANDSCAPE ARCHITECTURE

PROJECT NUMBER 472-83881	DESIGN JAK / DRAWN JAK
REVISIONS:	APPROVED NBW / DATE 4/19/06
	SCALE Noted
	SHEET **26** OF **53**

E:Eng\Liberty Park 3rd\Phase 1\SWS9 03-09-E701