Lot fill shall be distributed to the required lots evenly and incrementally.

Place Lot Fill per detail, This Sheet.

Remove Existing Rubble Pile and grade out dirt piles with lot fill.

Scale: 1" = 60'

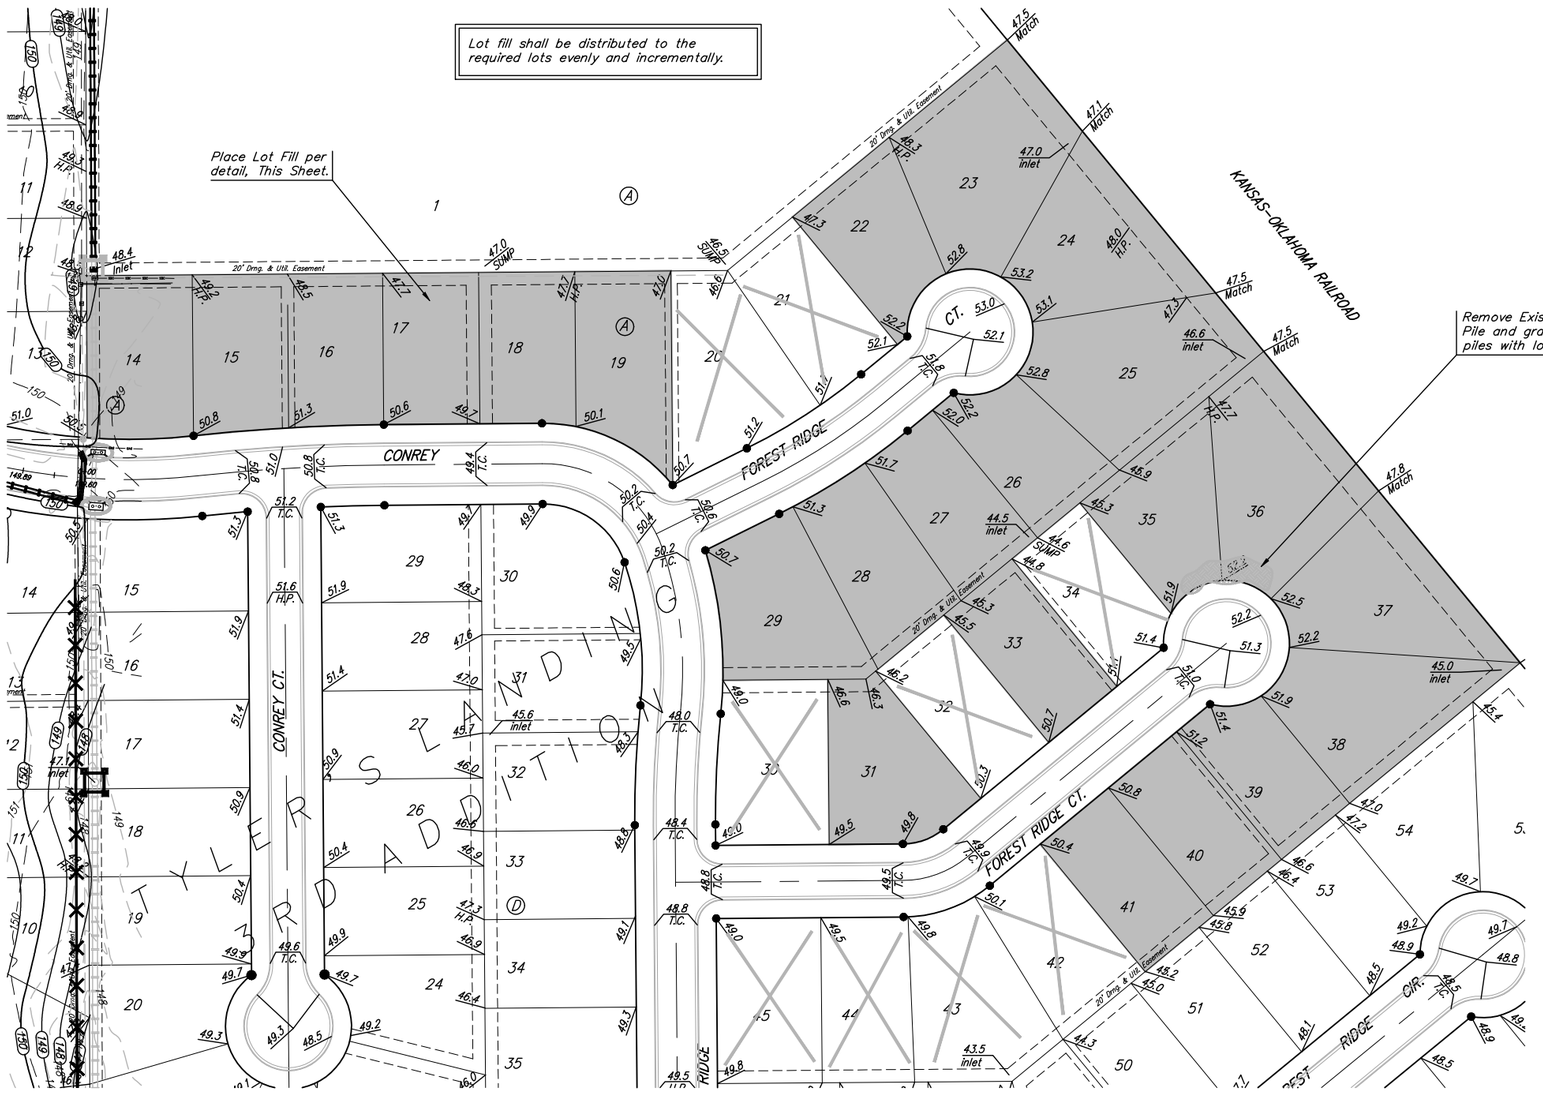

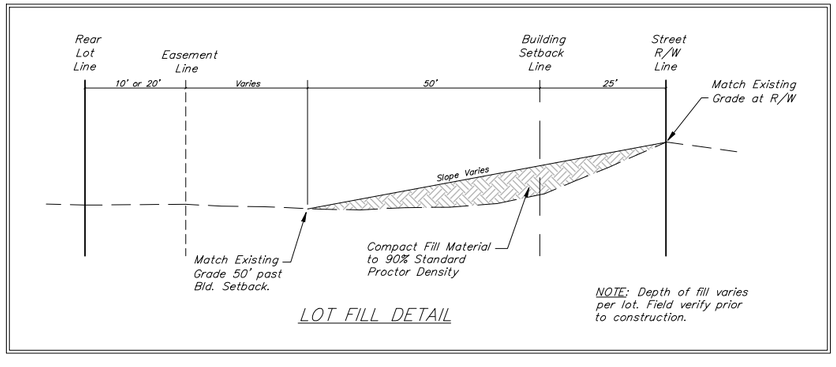

LOT FILL DETAIL

Plan Legend

Lot Fill Required. Place fill on these lots per detail, this sheet.

No Lot Fill Required. House already built or under construction.

NOTE: This legend is based on field observations made prior to plan submittal. Unless instructed by the field engineer, lots which are built upon or have houses under construction will not require lot fill.

Baughman

Tyler's Landing 3rd Addition - Phase 2

Lot Fill Plan

Storm Water Sewer Improvements

Baughman Company, P.A. 315 Ellis St. Wichita, KS 67211 P 316-262-7271 F 316-262-0149
ENGINEERING | SURVEYING | PLANNING | LANDSCAPE ARCHITECTURE

PROJECT NUMBER: 468-84298

REVISIONS:

DESIGN: RDM/AEG | DRAWN: RDM

APPROVED: AEG | DATE: 02/07

SCALE: NOTED

SHEET: 4 OF 29

Tyler's Landing 3rd\Phase 2\SWS\Mass Grading.dwg