
PROJECT NO.	SHEET NO.	TOTAL SHEETS
468-83252	9	21

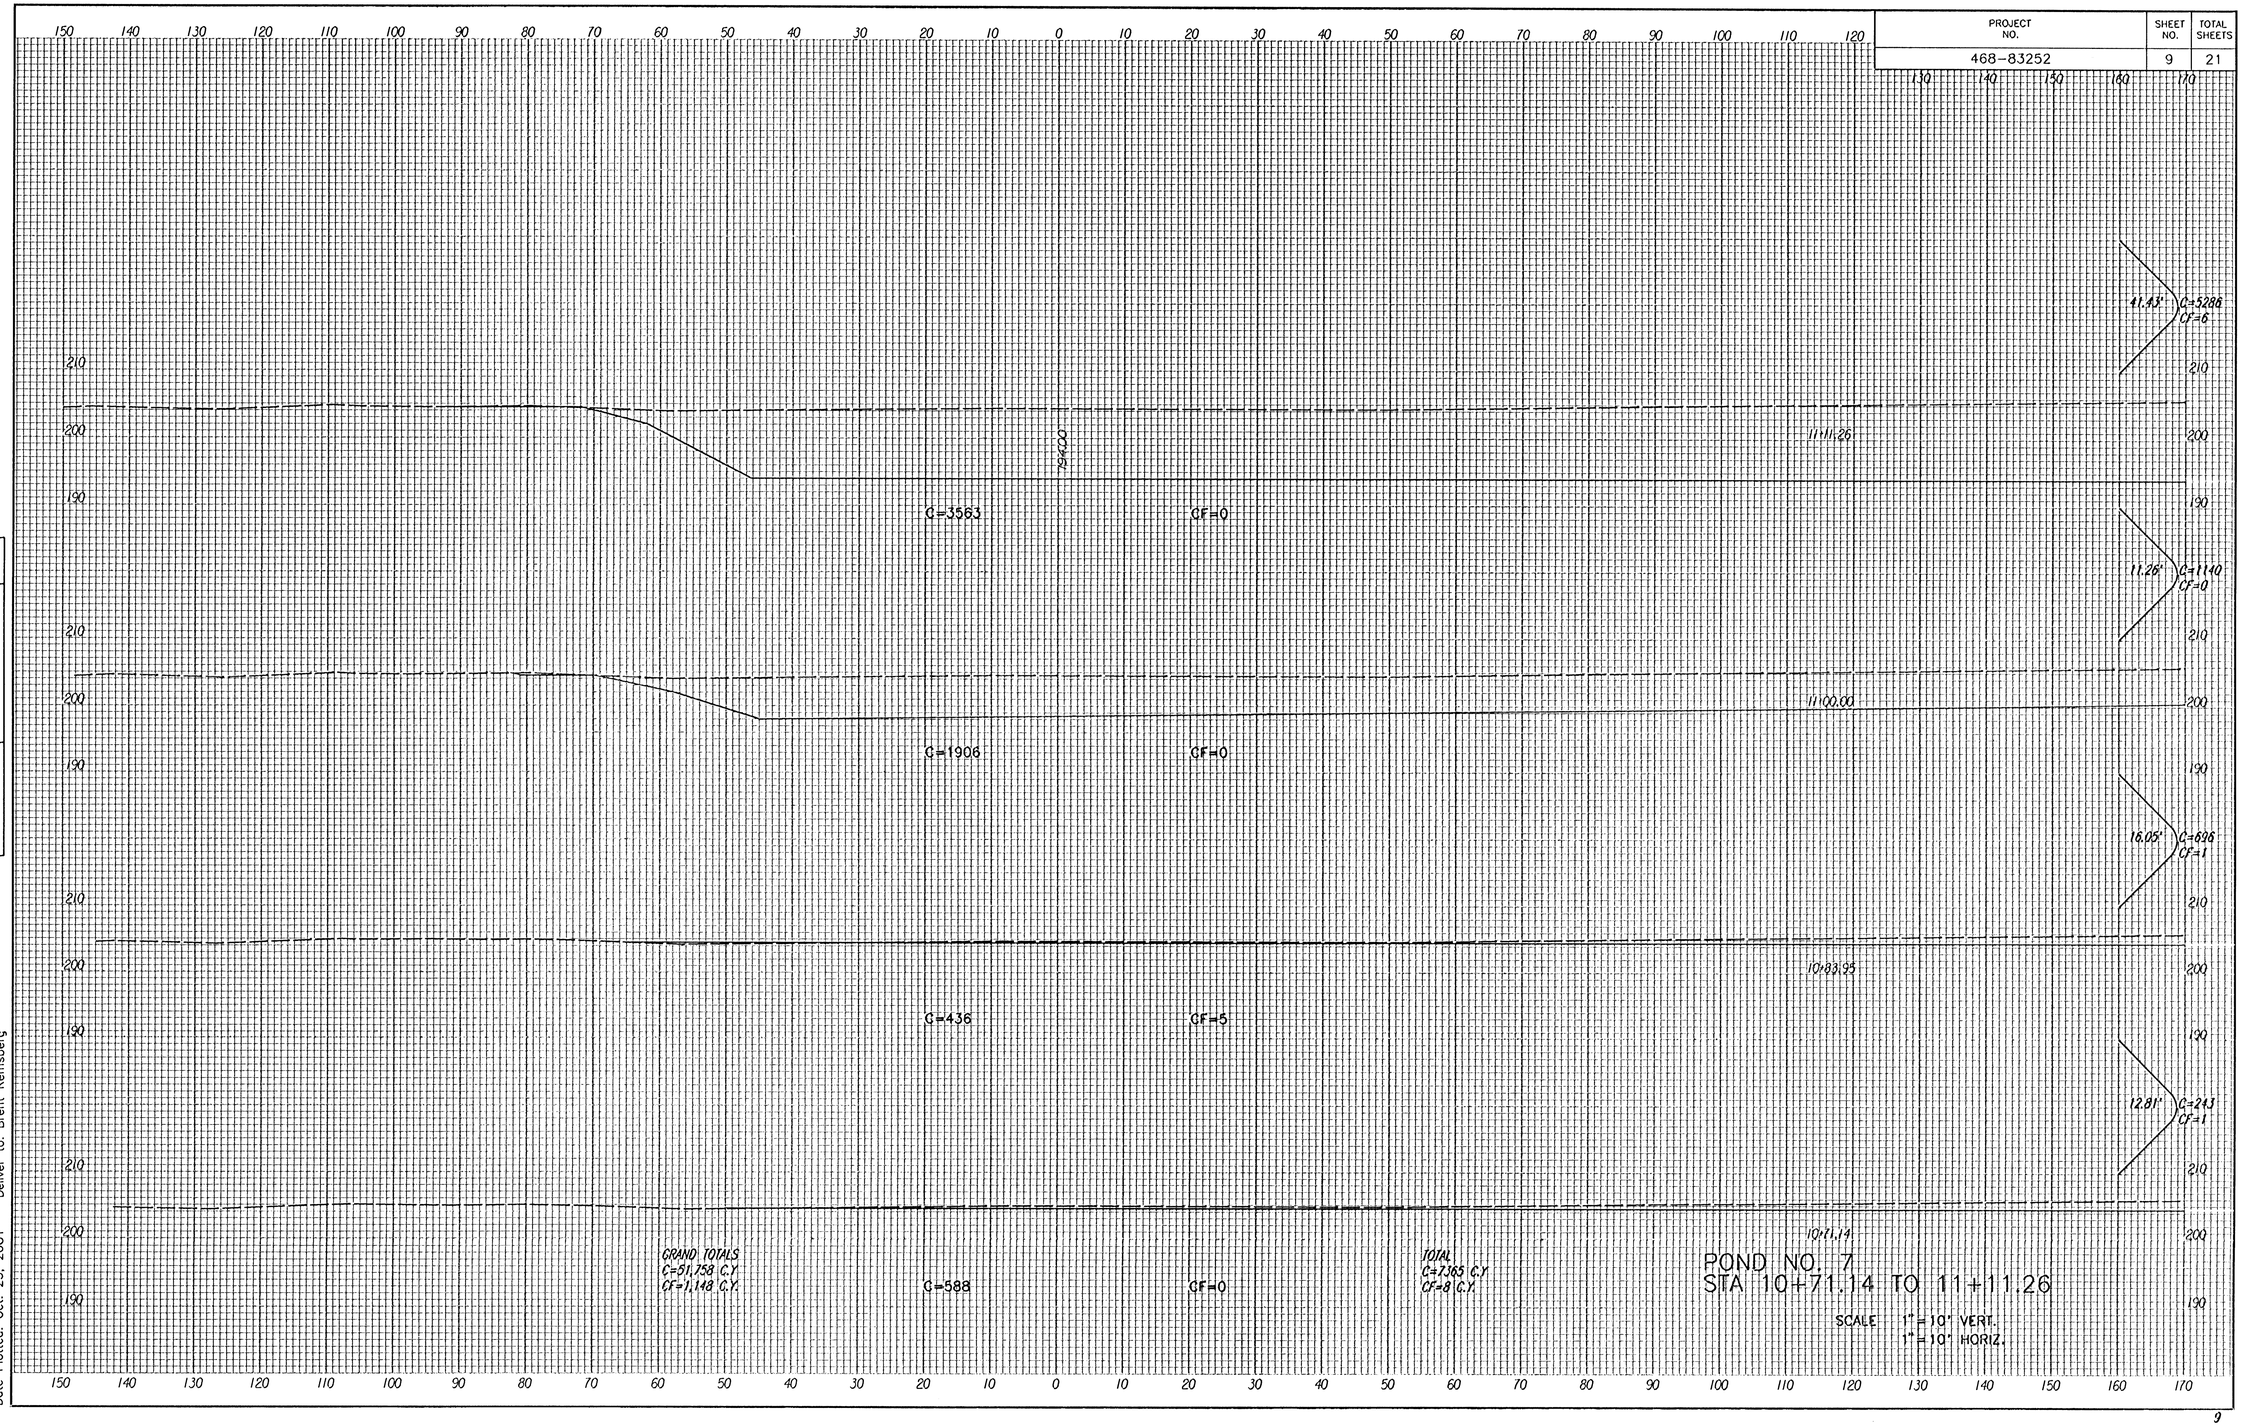

POND NO. 7
STA 10+71.14 TO 11+11.26

SCALE 1"=10' VERT.
1"=10' HORIZ.

BY	DATE
REFERENCES NOTED	
REFERENCES CHECKED	

i: 2001/01158/001/xsecpond.dgn
Date Plotted: Oct. 23, 2001 Deliver to: Brent Remsberg