PROJECT NO.	SHEET NO.	TOTAL SHEETS
468-83252	16	21

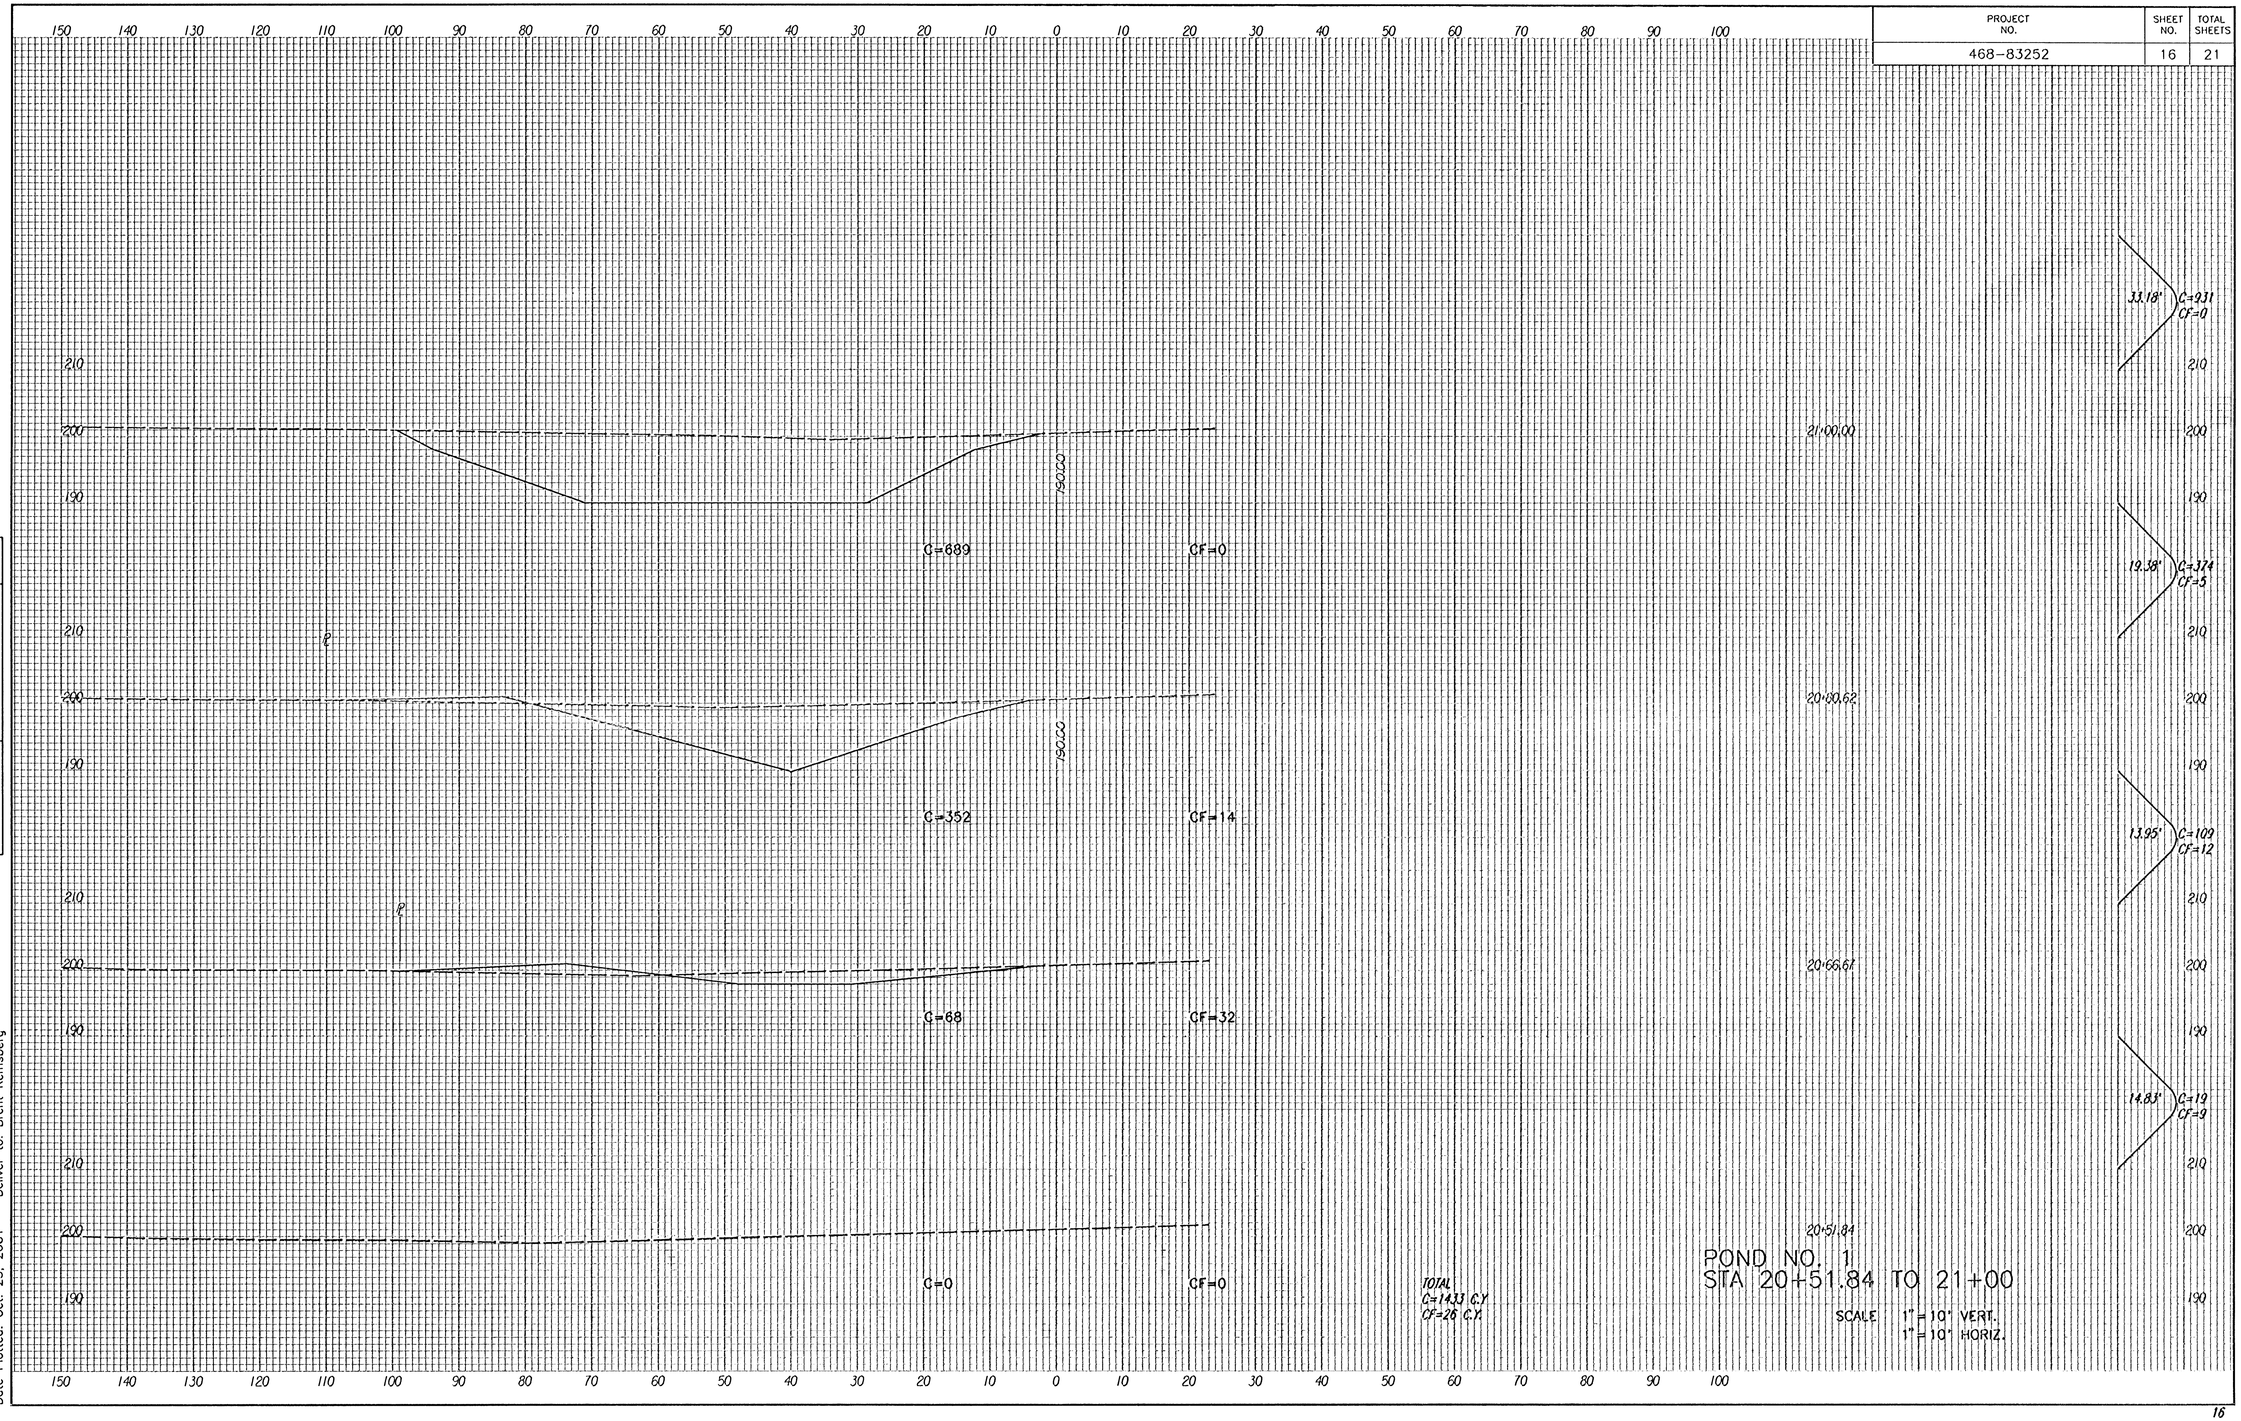

POND NO. 1
STA 20+51.84 TO 21+00

SCALE 1" = 10' VERT.
1" = 10' HORIZ.

REFERENCES NOTED	BY	DATE
REFERENCES CHECKED		

i: 2001/01158/001/xsecpond.dgn
Date Plotted: Oct. 23, 2001 Deliver to: Brent Remsberg