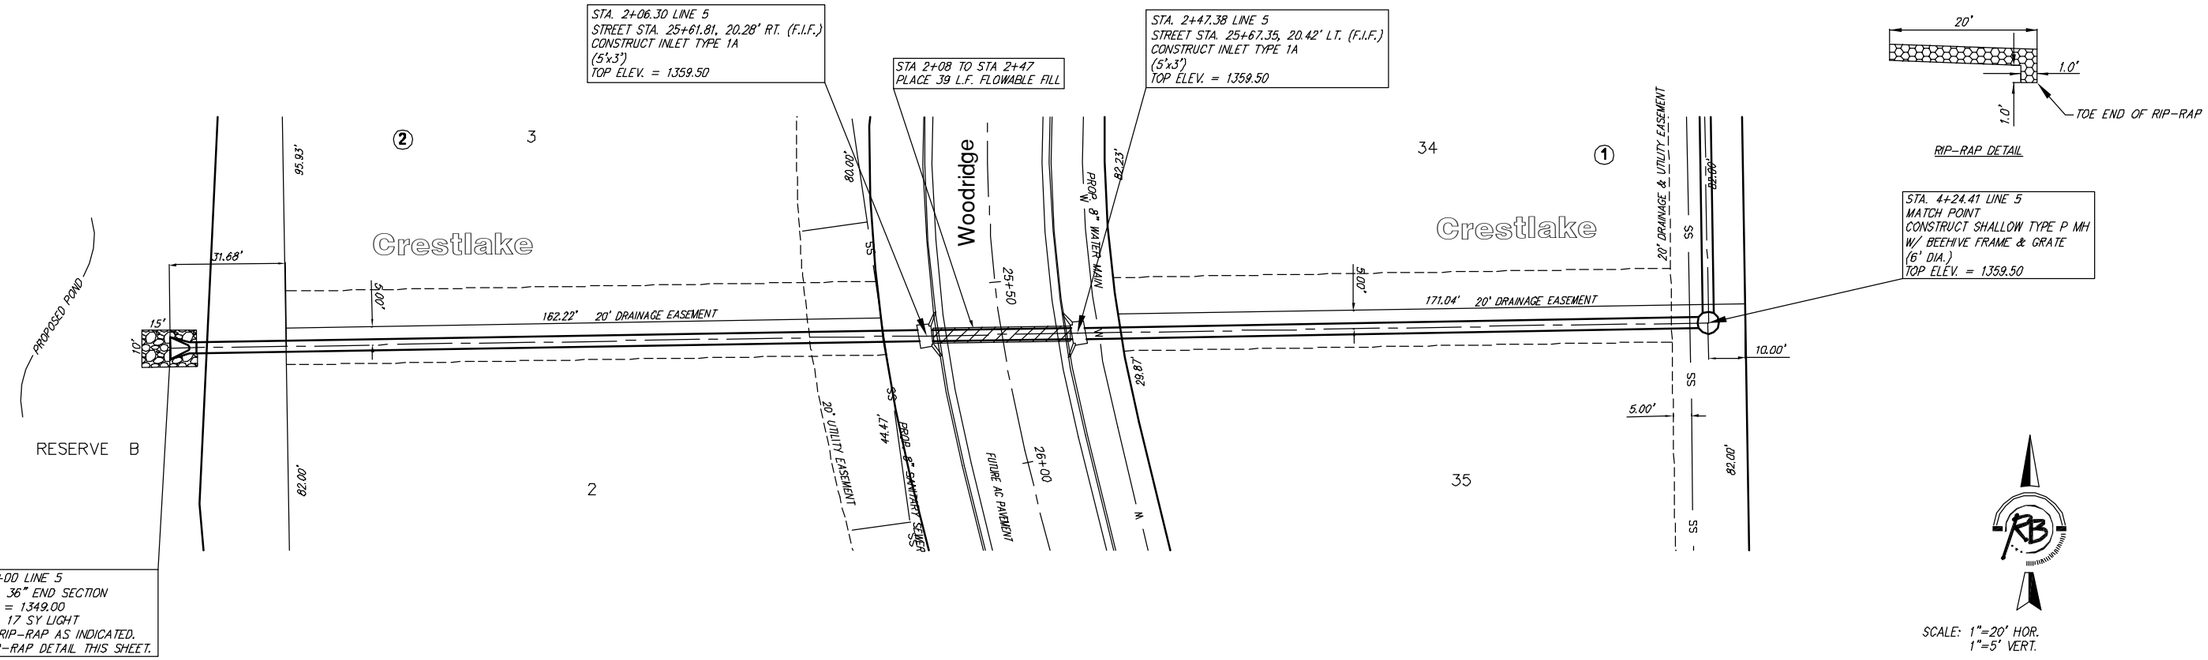

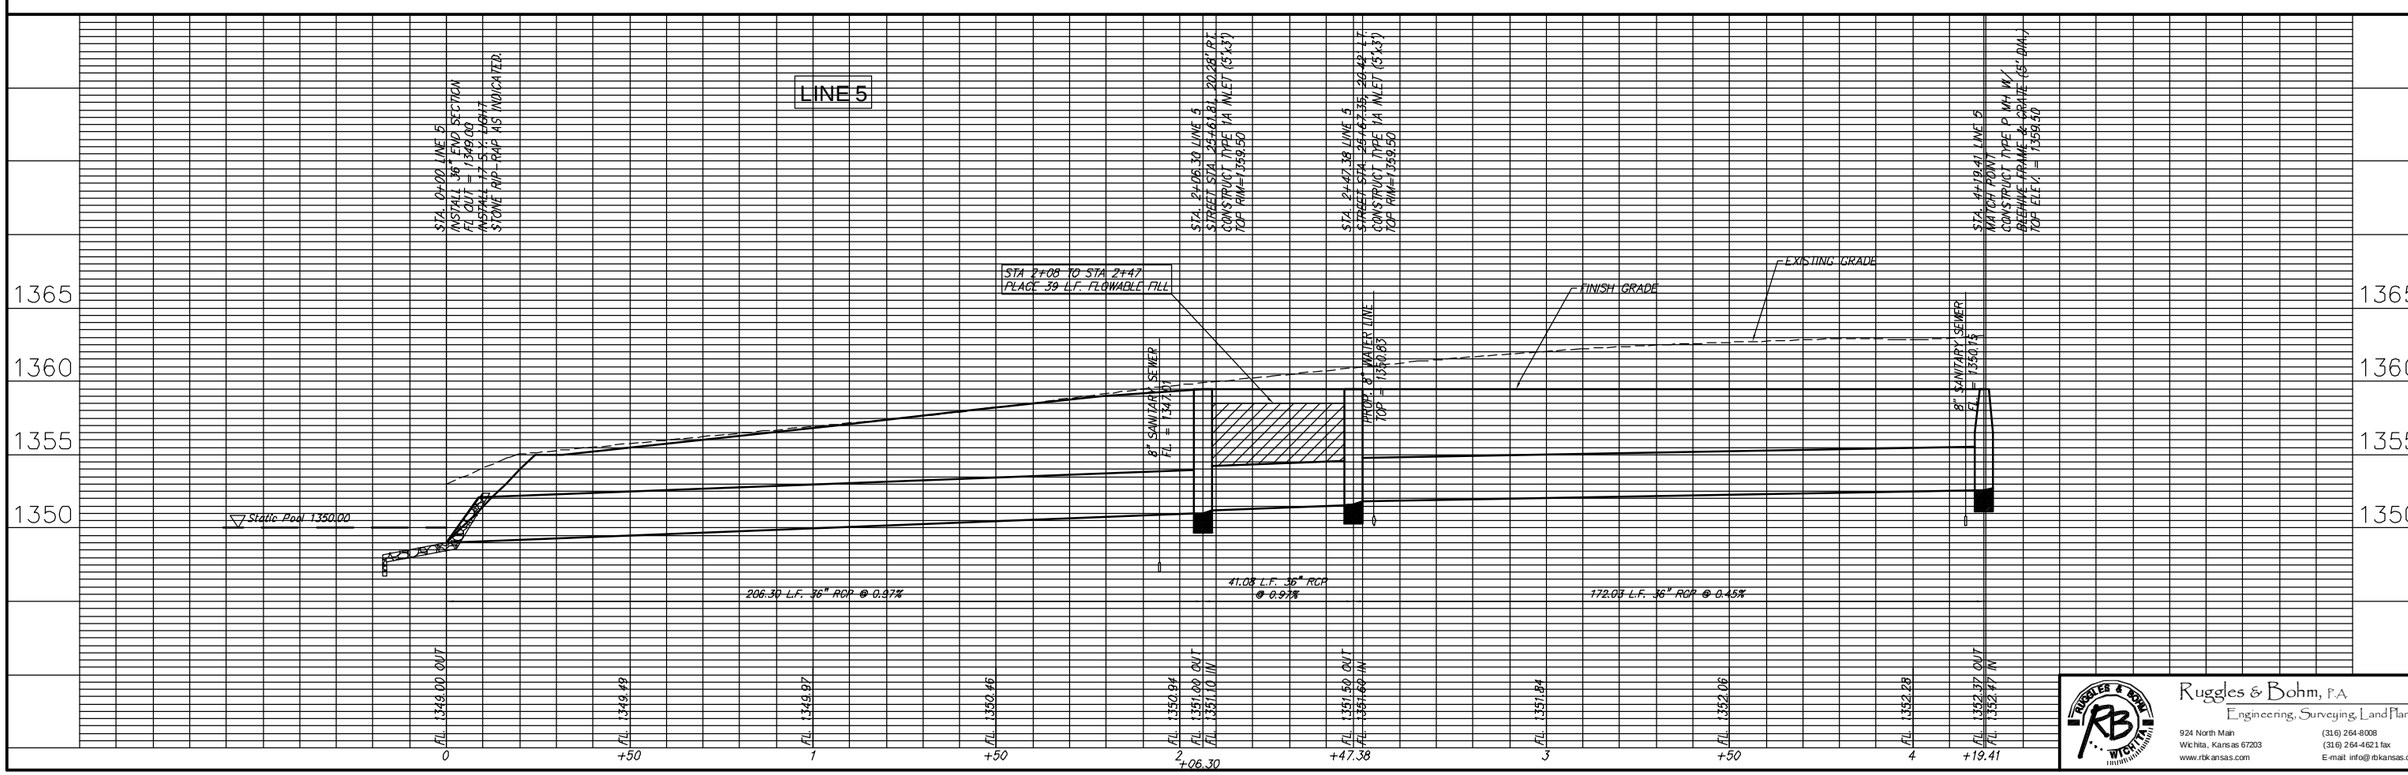

DESIGN KWL
DRAWN MLP
DATE June 14, 2006
UTILITY
REVISED
REVIEW

PROJECT NUMBER 468-84183
DRAWINGFILE SWS PLANS (SWS Line 5A)

CRESTLAKE
STORM SEWER PLAN & PROFILE
WICHITA, KANSAS

Ruggles & Bohm, P.A.
Engineering, Surveying, Land Planning
924 North Main
Wichita, Kansas 67203
www.rbkansas.com
(316) 264-8008
(316) 264-4621 fax
E-mail: info@rbkansas.com

R.B. JOB 2897E