WATER SERVICE TABLE					
STA.	DESC.	LT.	RT.	EXIST. ELEV.	PROP. ELEV.
10+11.71	WM		25.7'	1317.86	1317.86
10+50.96	WM		24.8'	1317.96	1317.96
11+80.53	WM		25.4'	1318.28	1318.28
12+13.04	WM	19.8'		1318.87	1318.25

Landscaping General Note: The Contractor shall excercise care in removing existing landscaping material. All material required for removal shall be salvaged and stockpiled, when possible, for the owner. This includes but is not limited to timbers, posts, rocks, stones, and fencing. Any such material not within right-of-way limits and damaged shall be replaced at the contractor's expense. (Subsidiary to "Site Clearing & Restoration".)

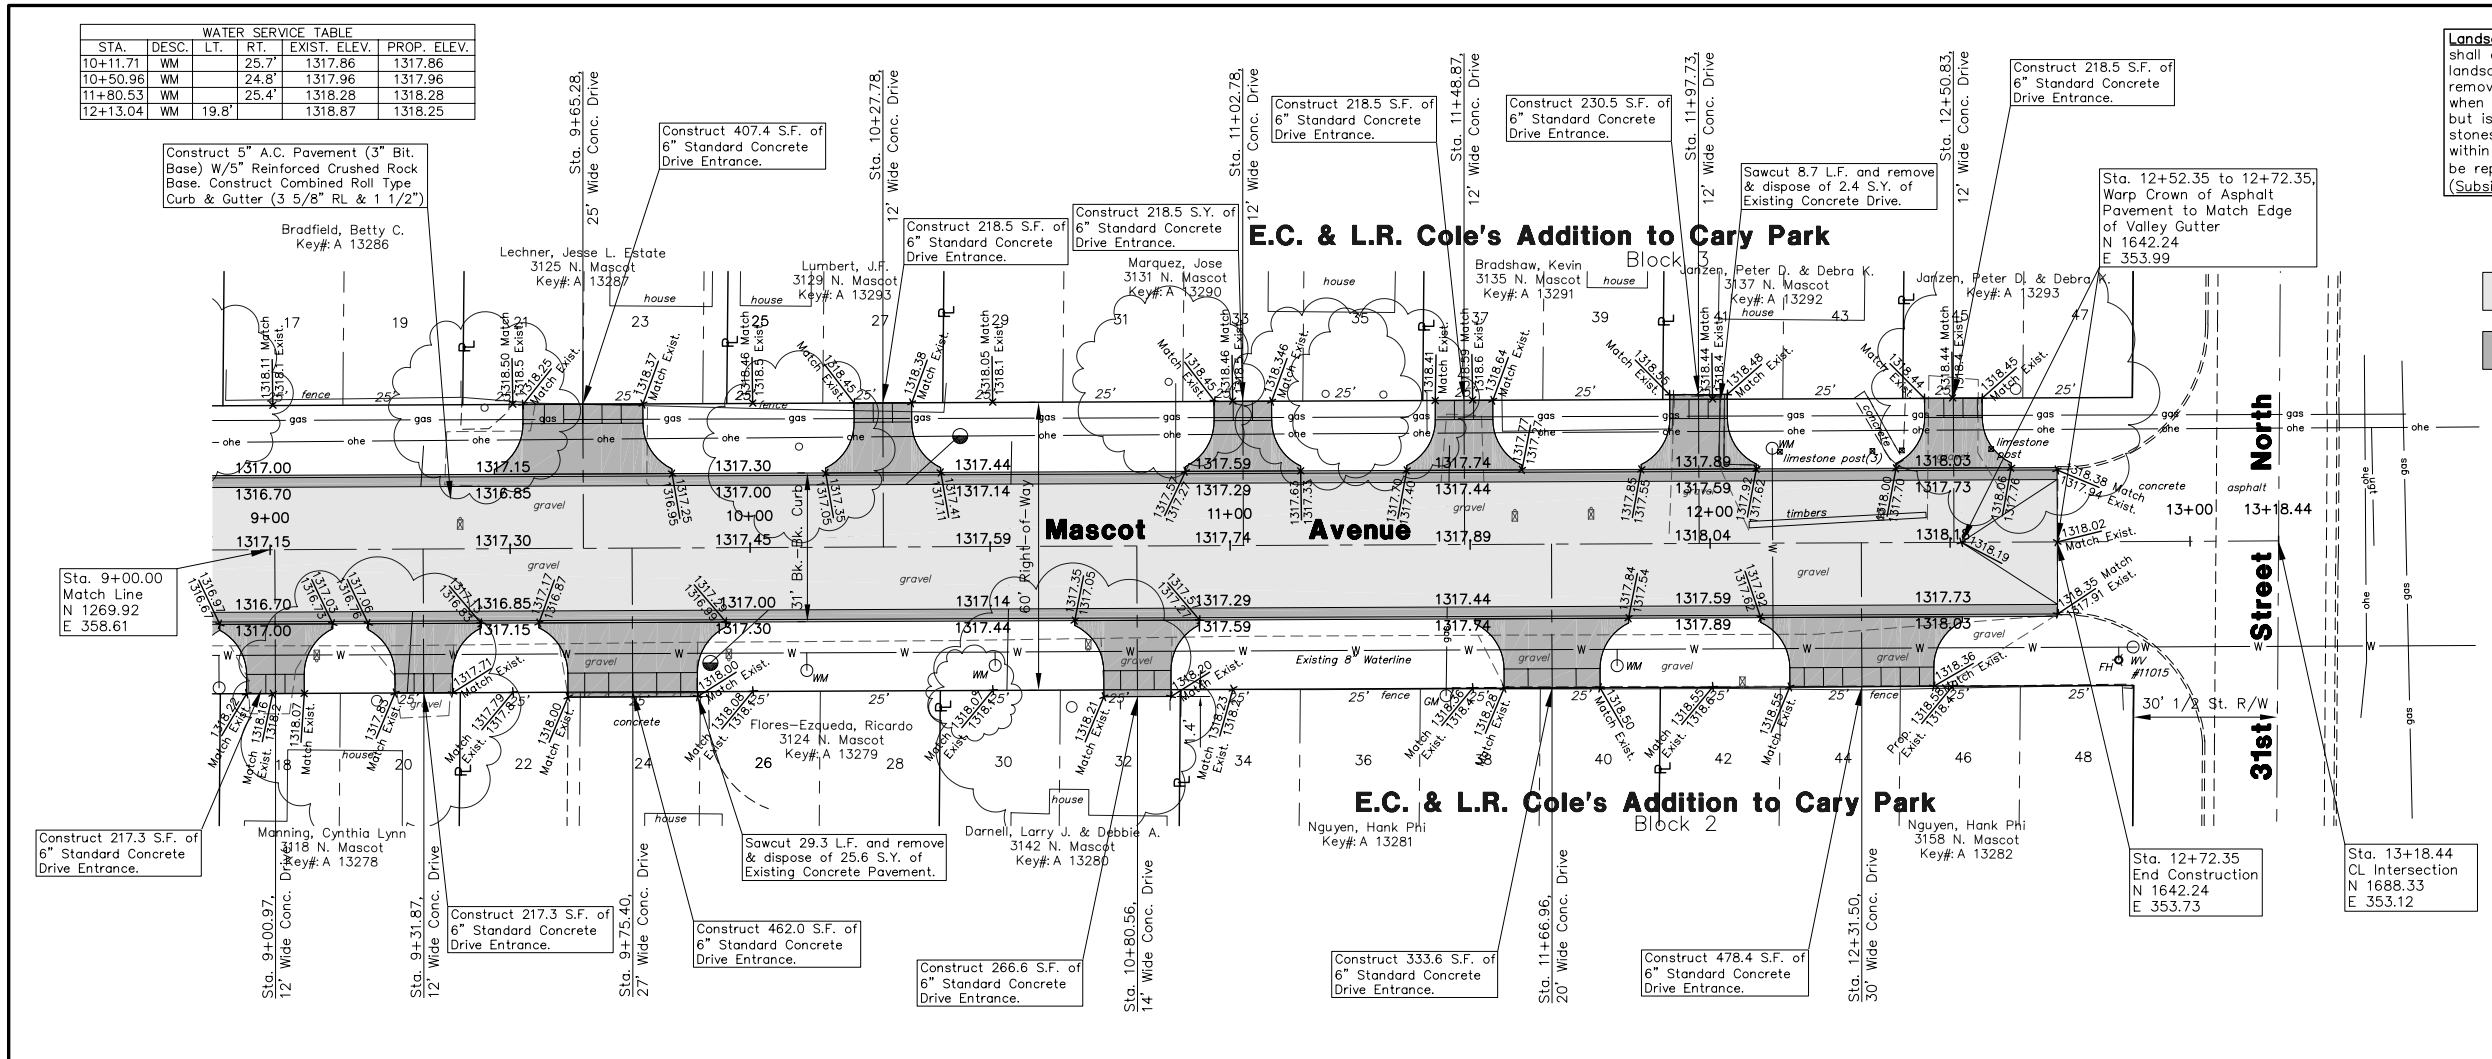

GRAPHIC SCALE

−20 0 10 20 40

(IN FEET)
Horizontal: 1 inch = 20 ft.
Vertical: 1 inch = 2 ft.

= Proposed 5" A.C. Pavement on 5" Crushed Rock Base

= Proposed Concrete Drives, Valley Gutters, Curb & Gutter, etc.

UTILITY LEGEND

- = Catv Box
- = Guard Post/Bollard
- = Guy Anchor
- = Guy Pole
- = Light Pole
- = Mailbox
- = Gas Meter
- = Power Pole
- = Sign
- = San. Sewer Manhole
- = Storm Sewer Manhole
- = Telephone Riser
- = Water Meter
- = Water Valve
- = Water Well
- = Fire Hydrant
- = Coniferous Tree
- = Deciduous Tree
- = Overhead Electric
- = Gas Line
- = Water Line

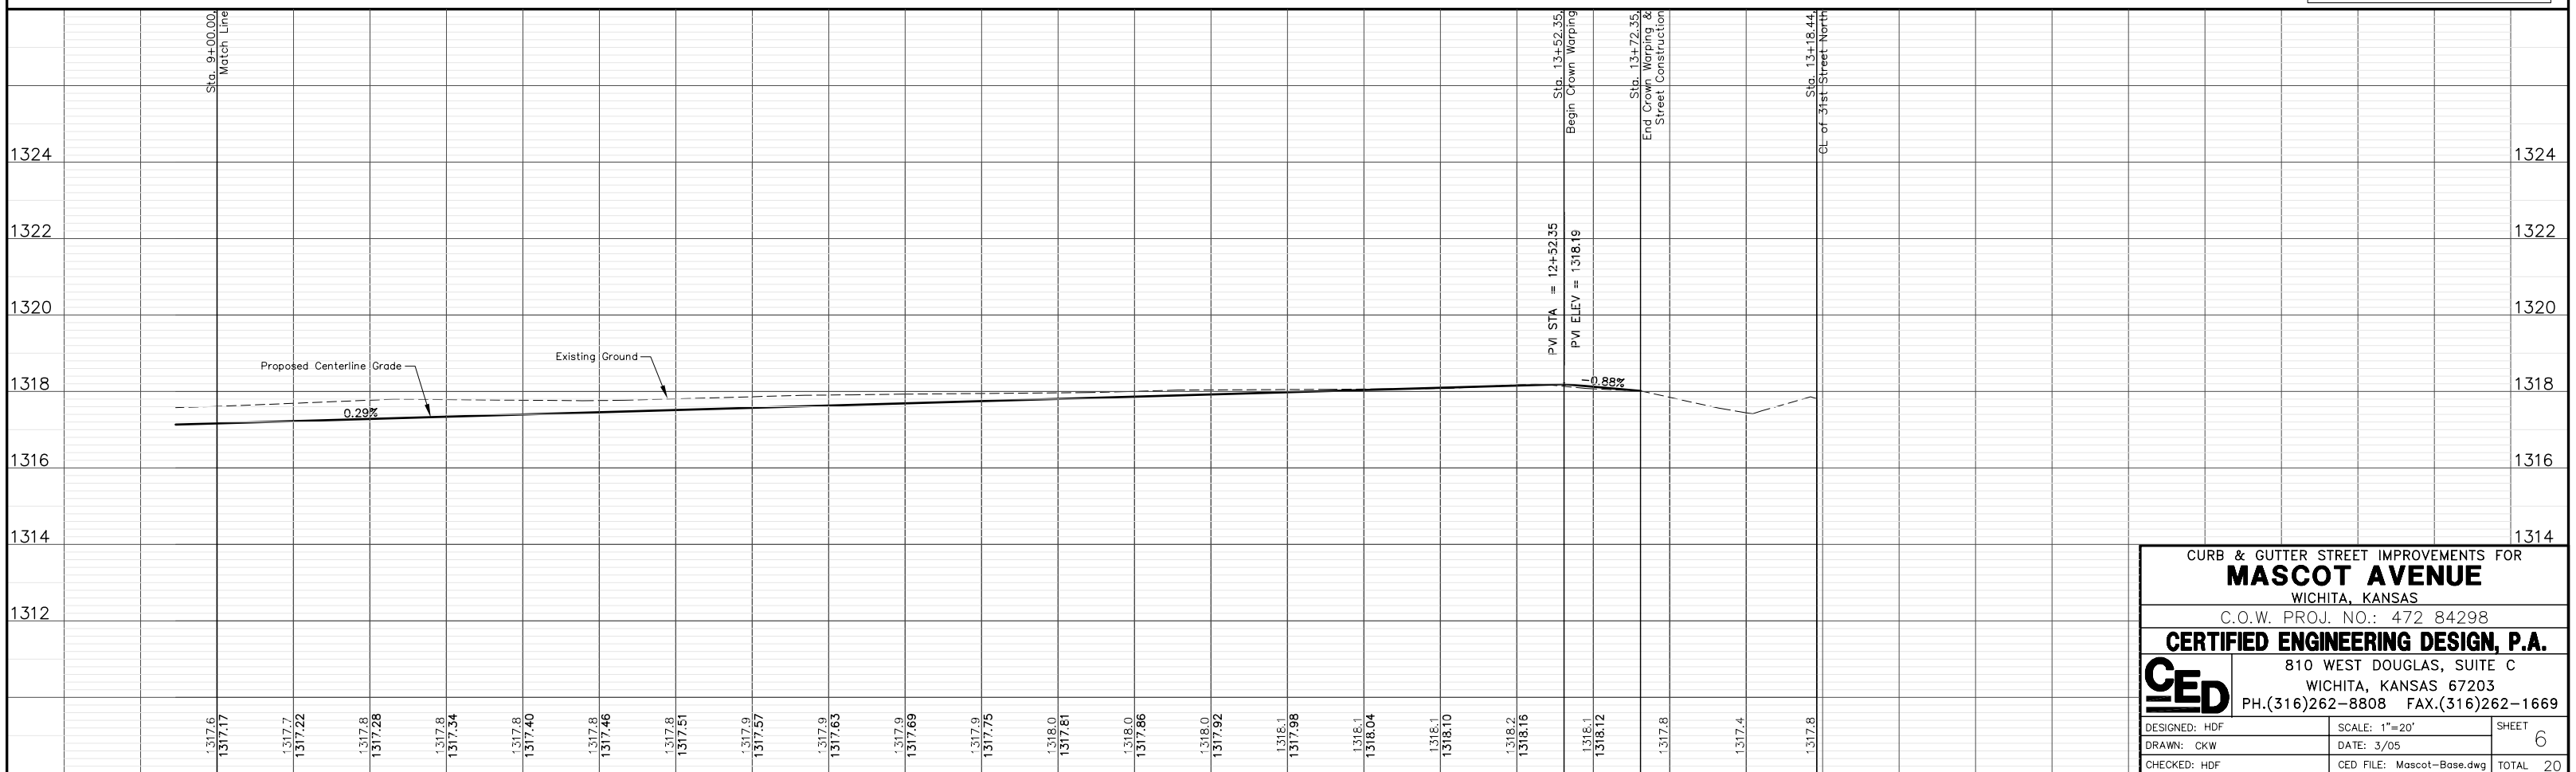

CURB & GUTTER STREET IMPROVEMENTS FOR

MASCOT AVENUE

WICHITA, KANSAS

C.O.W. PROJ. NO.: 472 84298

CERTIFIED ENGINEERING DESIGN, P.A.
810 WEST DOUGLAS, SUITE C
WICHITA, KANSAS 67203
PH.(316)262-8808 FAX.(316)262-1669

DESIGNED: HDF	SCALE: 1"=20'	SHEET 6
DRAWN: CKW	DATE: 3/05	
CHECKED: HDF	CED FILE: Mascot-Base.dwg	TOTAL 20