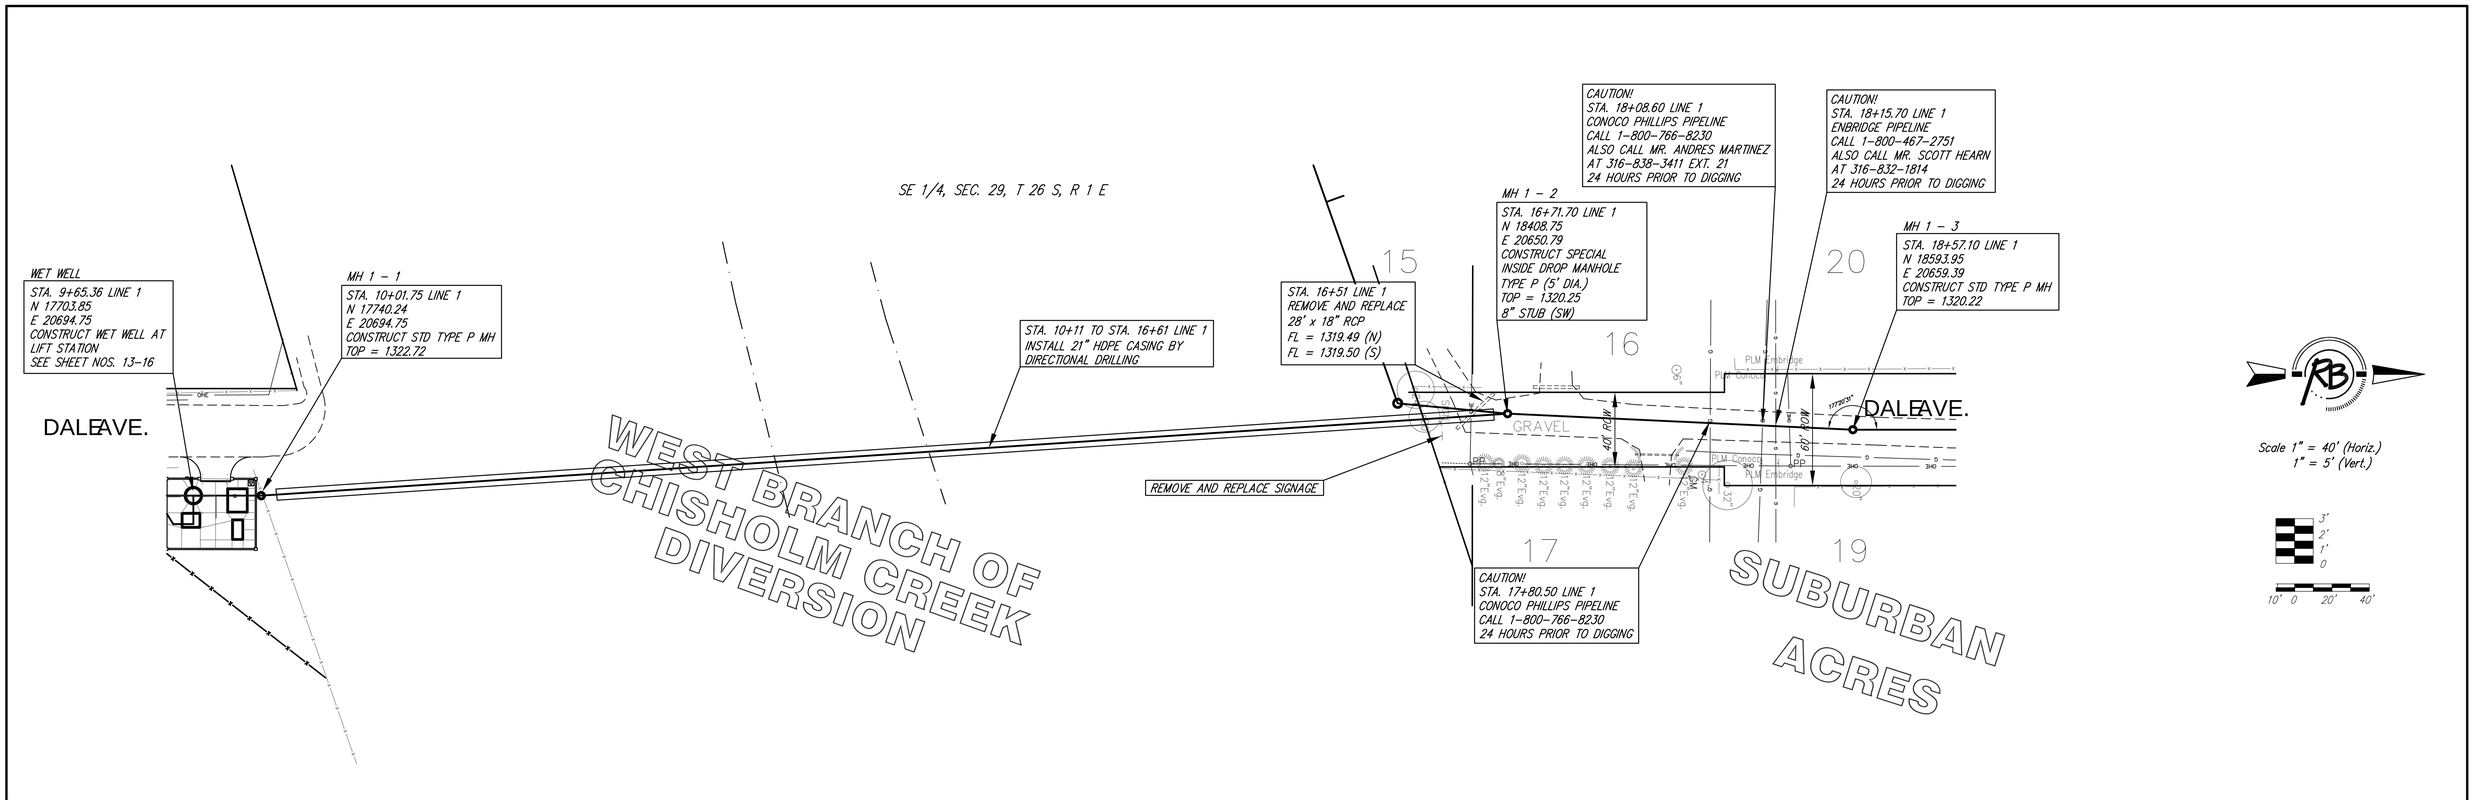

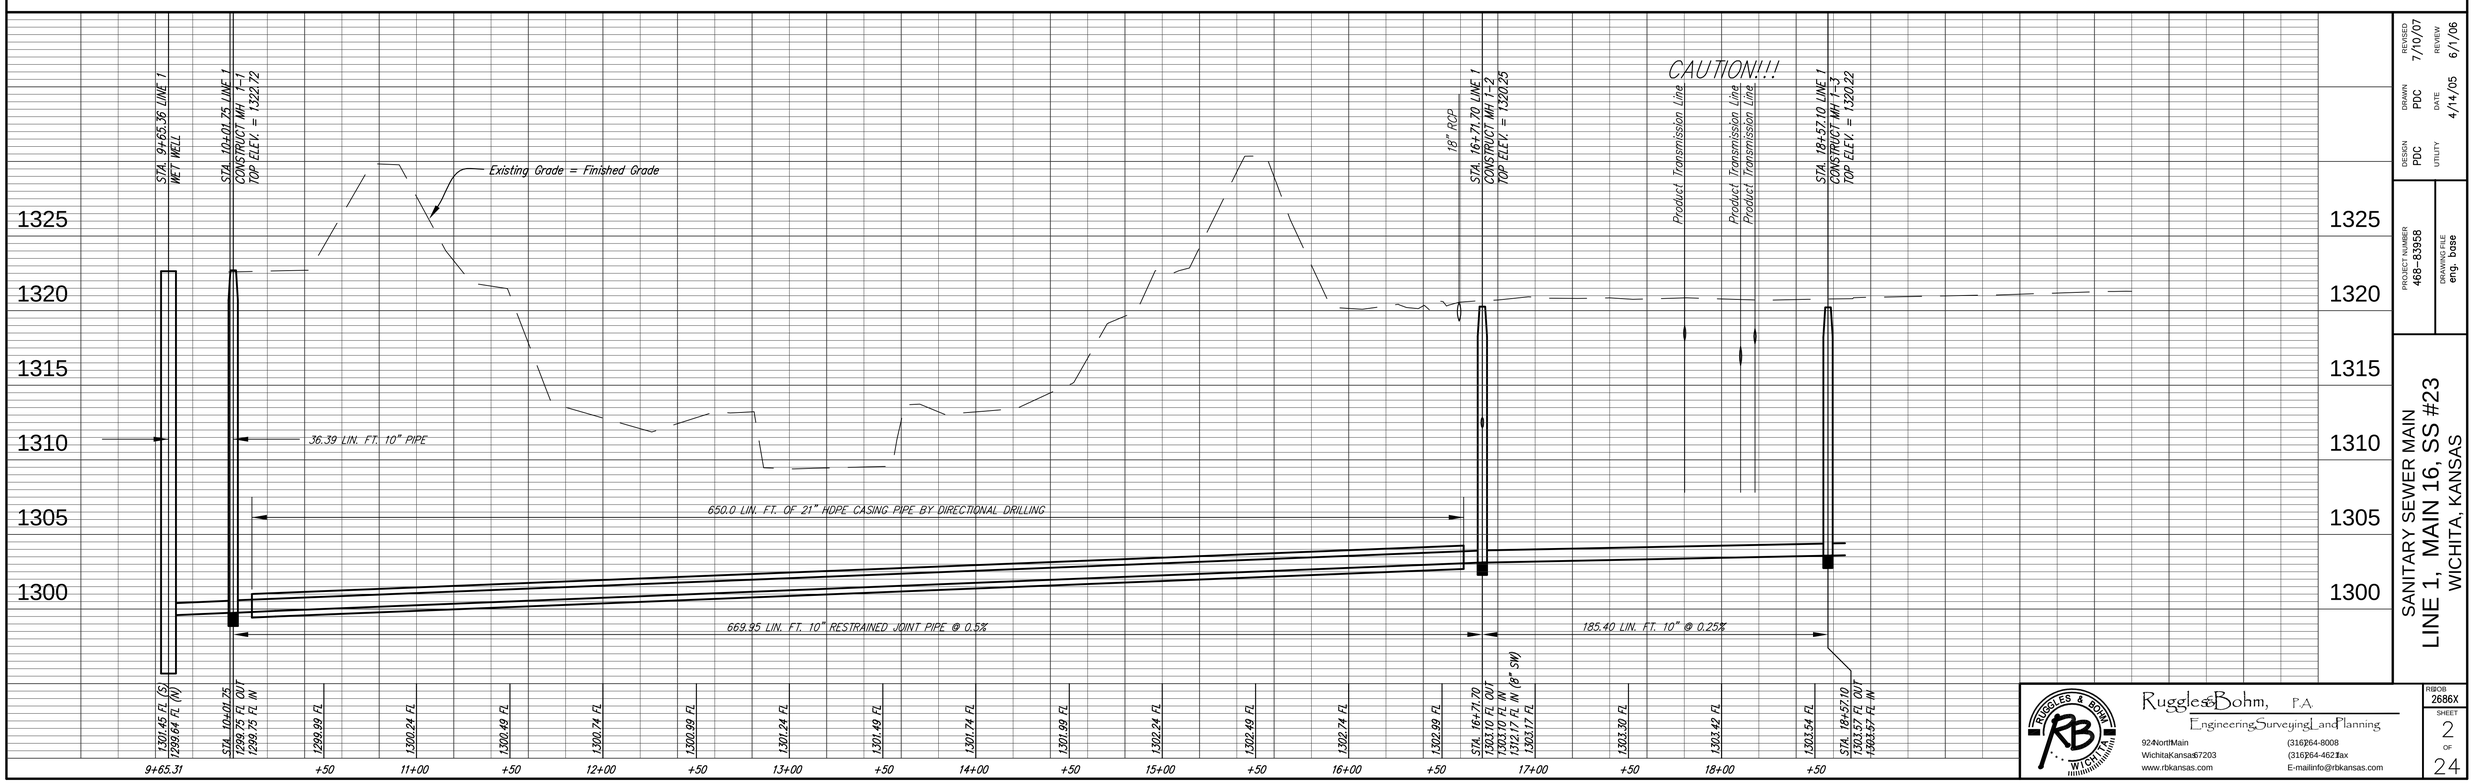

DESIGN PDC	DRAWN PDC	REVISED 7/10/07	
UTILITY	DATE 4/14/05	REVIEW 6/1/06	
PROJECT NUMBER 468-83958	DRAWING FILE eng. base		

SANITARY SEWER MAIN
LINE 1, MAIN 16, SS #23
WICHITA, KANSAS

Ruggles & Bohm, P.A.
Engineering Surveying Land Planning
924 North Main
Wichita Kansas 67203
www.rbkansas.com
(316) 264-8008
(316) 264-4621 fax
E-mail info@rbkansas.com

RB08
2686X