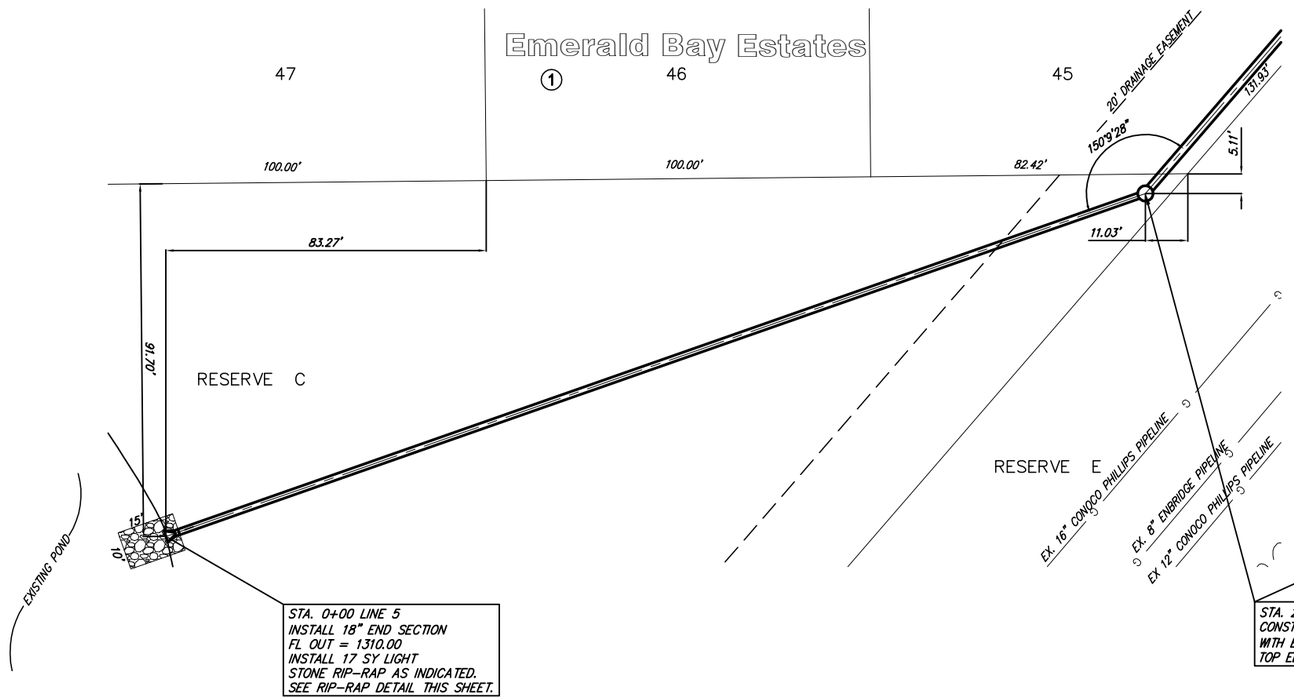

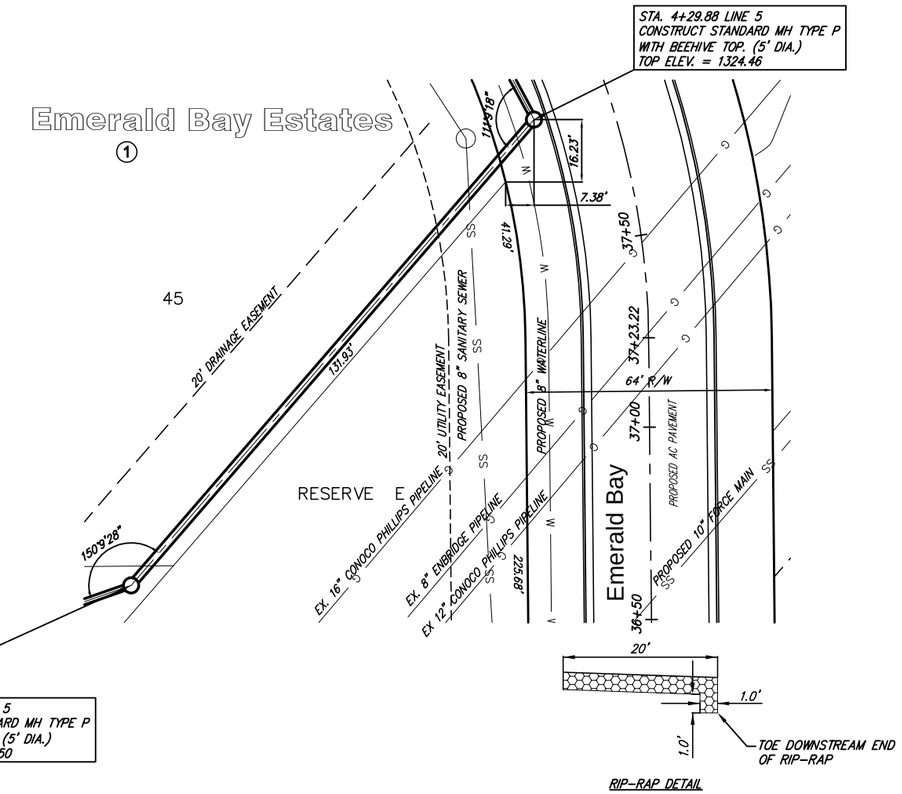

SCALE: 1"=20' HOR.
1"=5' VERT.

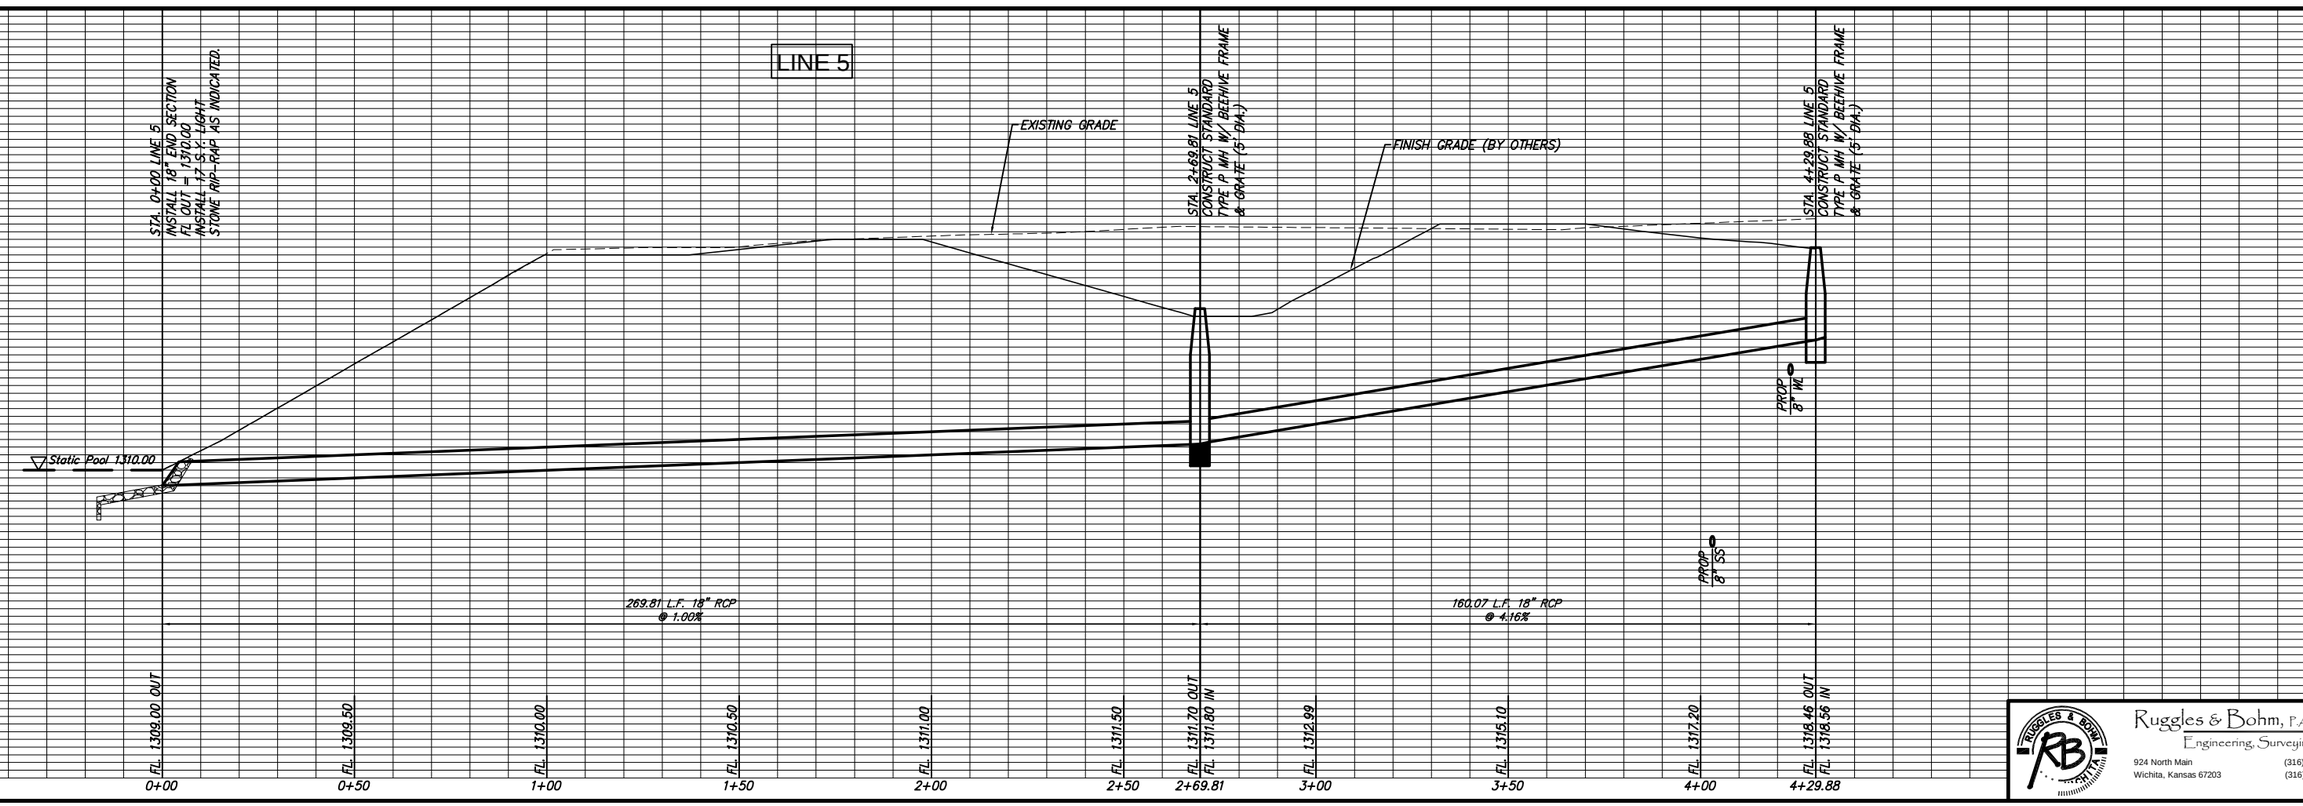

REVISED	
DRAWN	MP
REVIEW	
DATE	Mar. 8, 2008
DESIGN	AML
UTILITY	
PROJECT NUMBER	472-84364
DRAWING FILE	SWS PLANS (SWS 5)

EMERALD BAY ESTATES
STORM SEWER PLAN & PROFILE

Ruggles & Bohm, P.A.
Engineering, Surveying, Land Planning
924 North Main
Wichita, Kansas 67203
(316) 264-8008
(316) 264-4621 fax

RB JOB 2822E