FHWA REGION NO.	STATE	PROJECT NO.	YEAR	SHEET NO.	TOTAL SHEETS
7	KANSAS	54-87-5942 (2)	1980	26	32

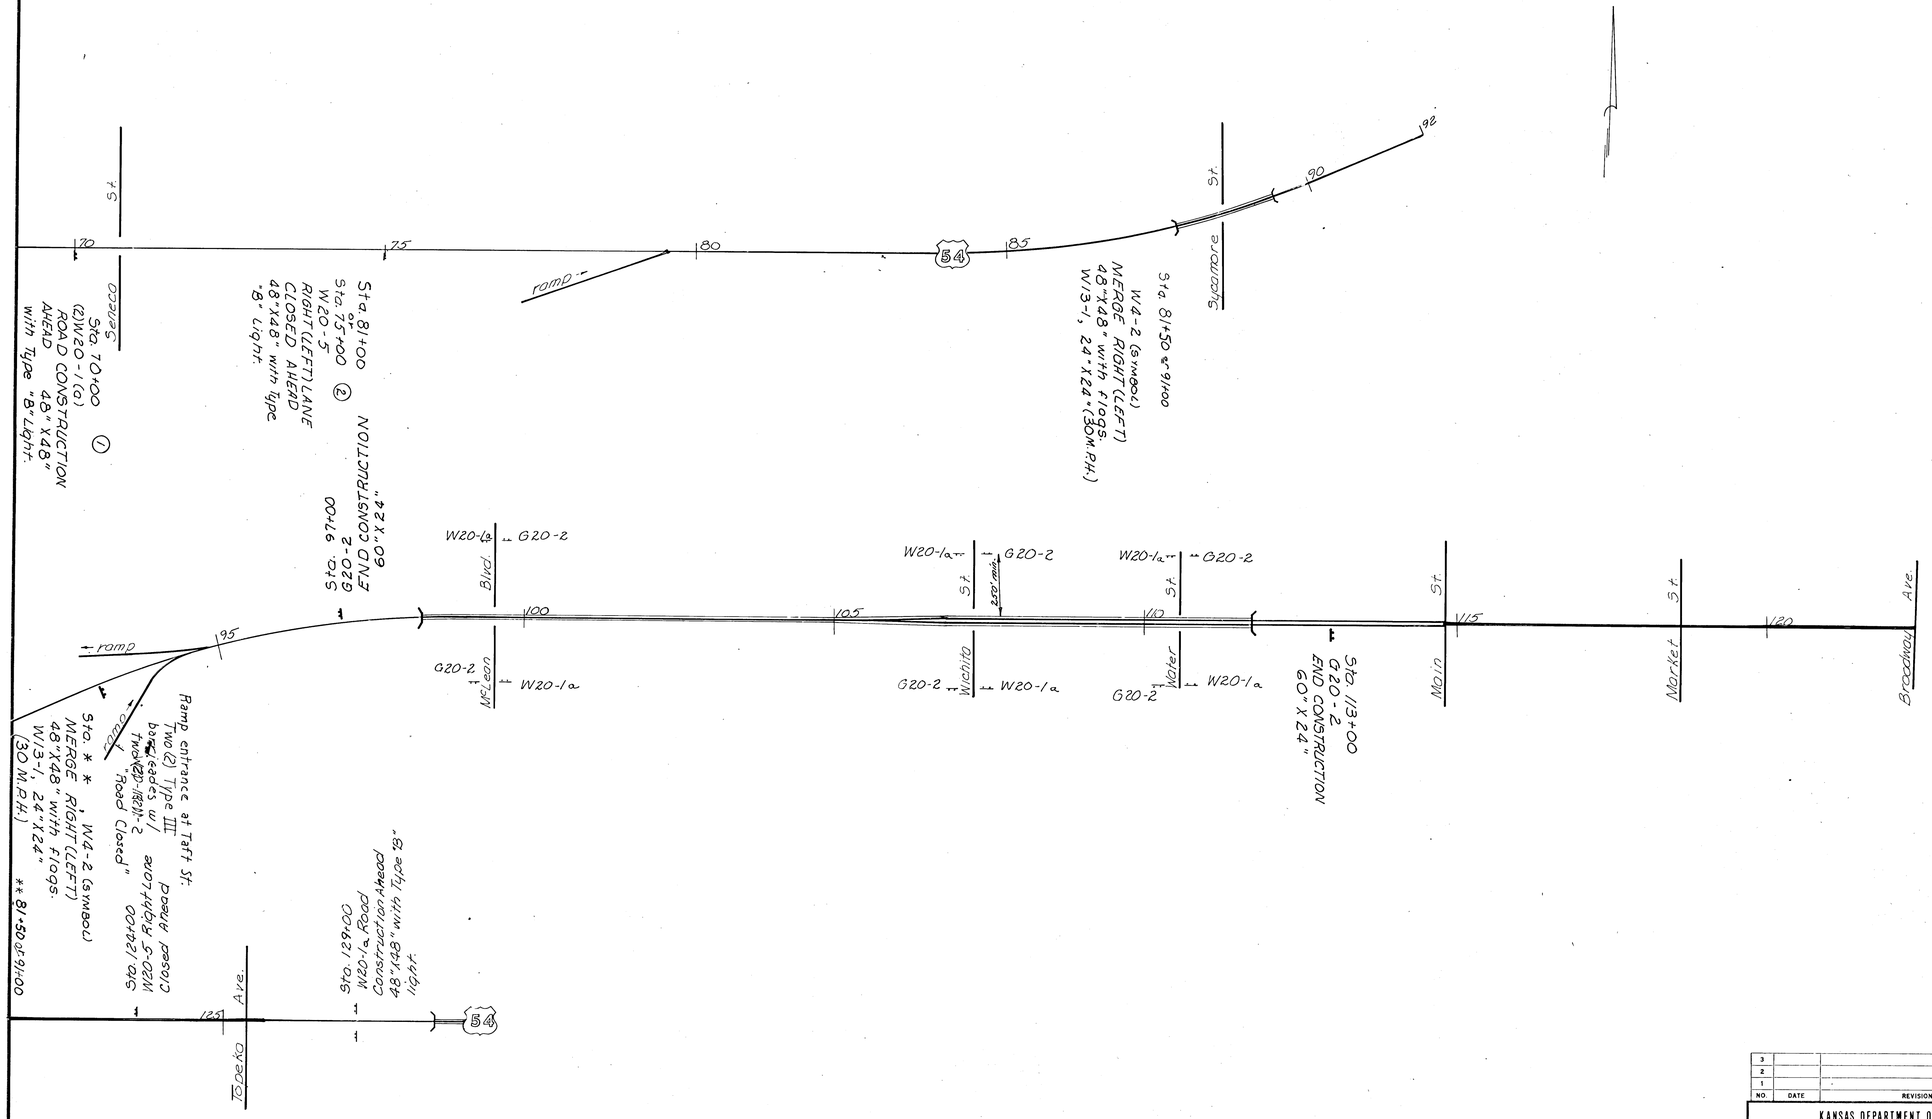

NO.	DATE	REVISIONS	BY	APP'D
3				
2				
1				

KANSAS DEPARTMENT OF TRANSPORTATION

Br. No. 54-87-25.80 Bridge Repair

TRAFFIC CONTROL
APPROACH SIGNING

Proj. No. 54-87-5942(2) Sedgwick Co.

SHEET NO. 26 OF 32	SCALE	APP'D		
DESIGNED Bailey	DETAILED J.P.Mac	QUANTITIES	TRACED	
DESIGN CK. F.E.T.	DETAIL CK. M.G.B.	QUAN. CK.	TRACE CK.	