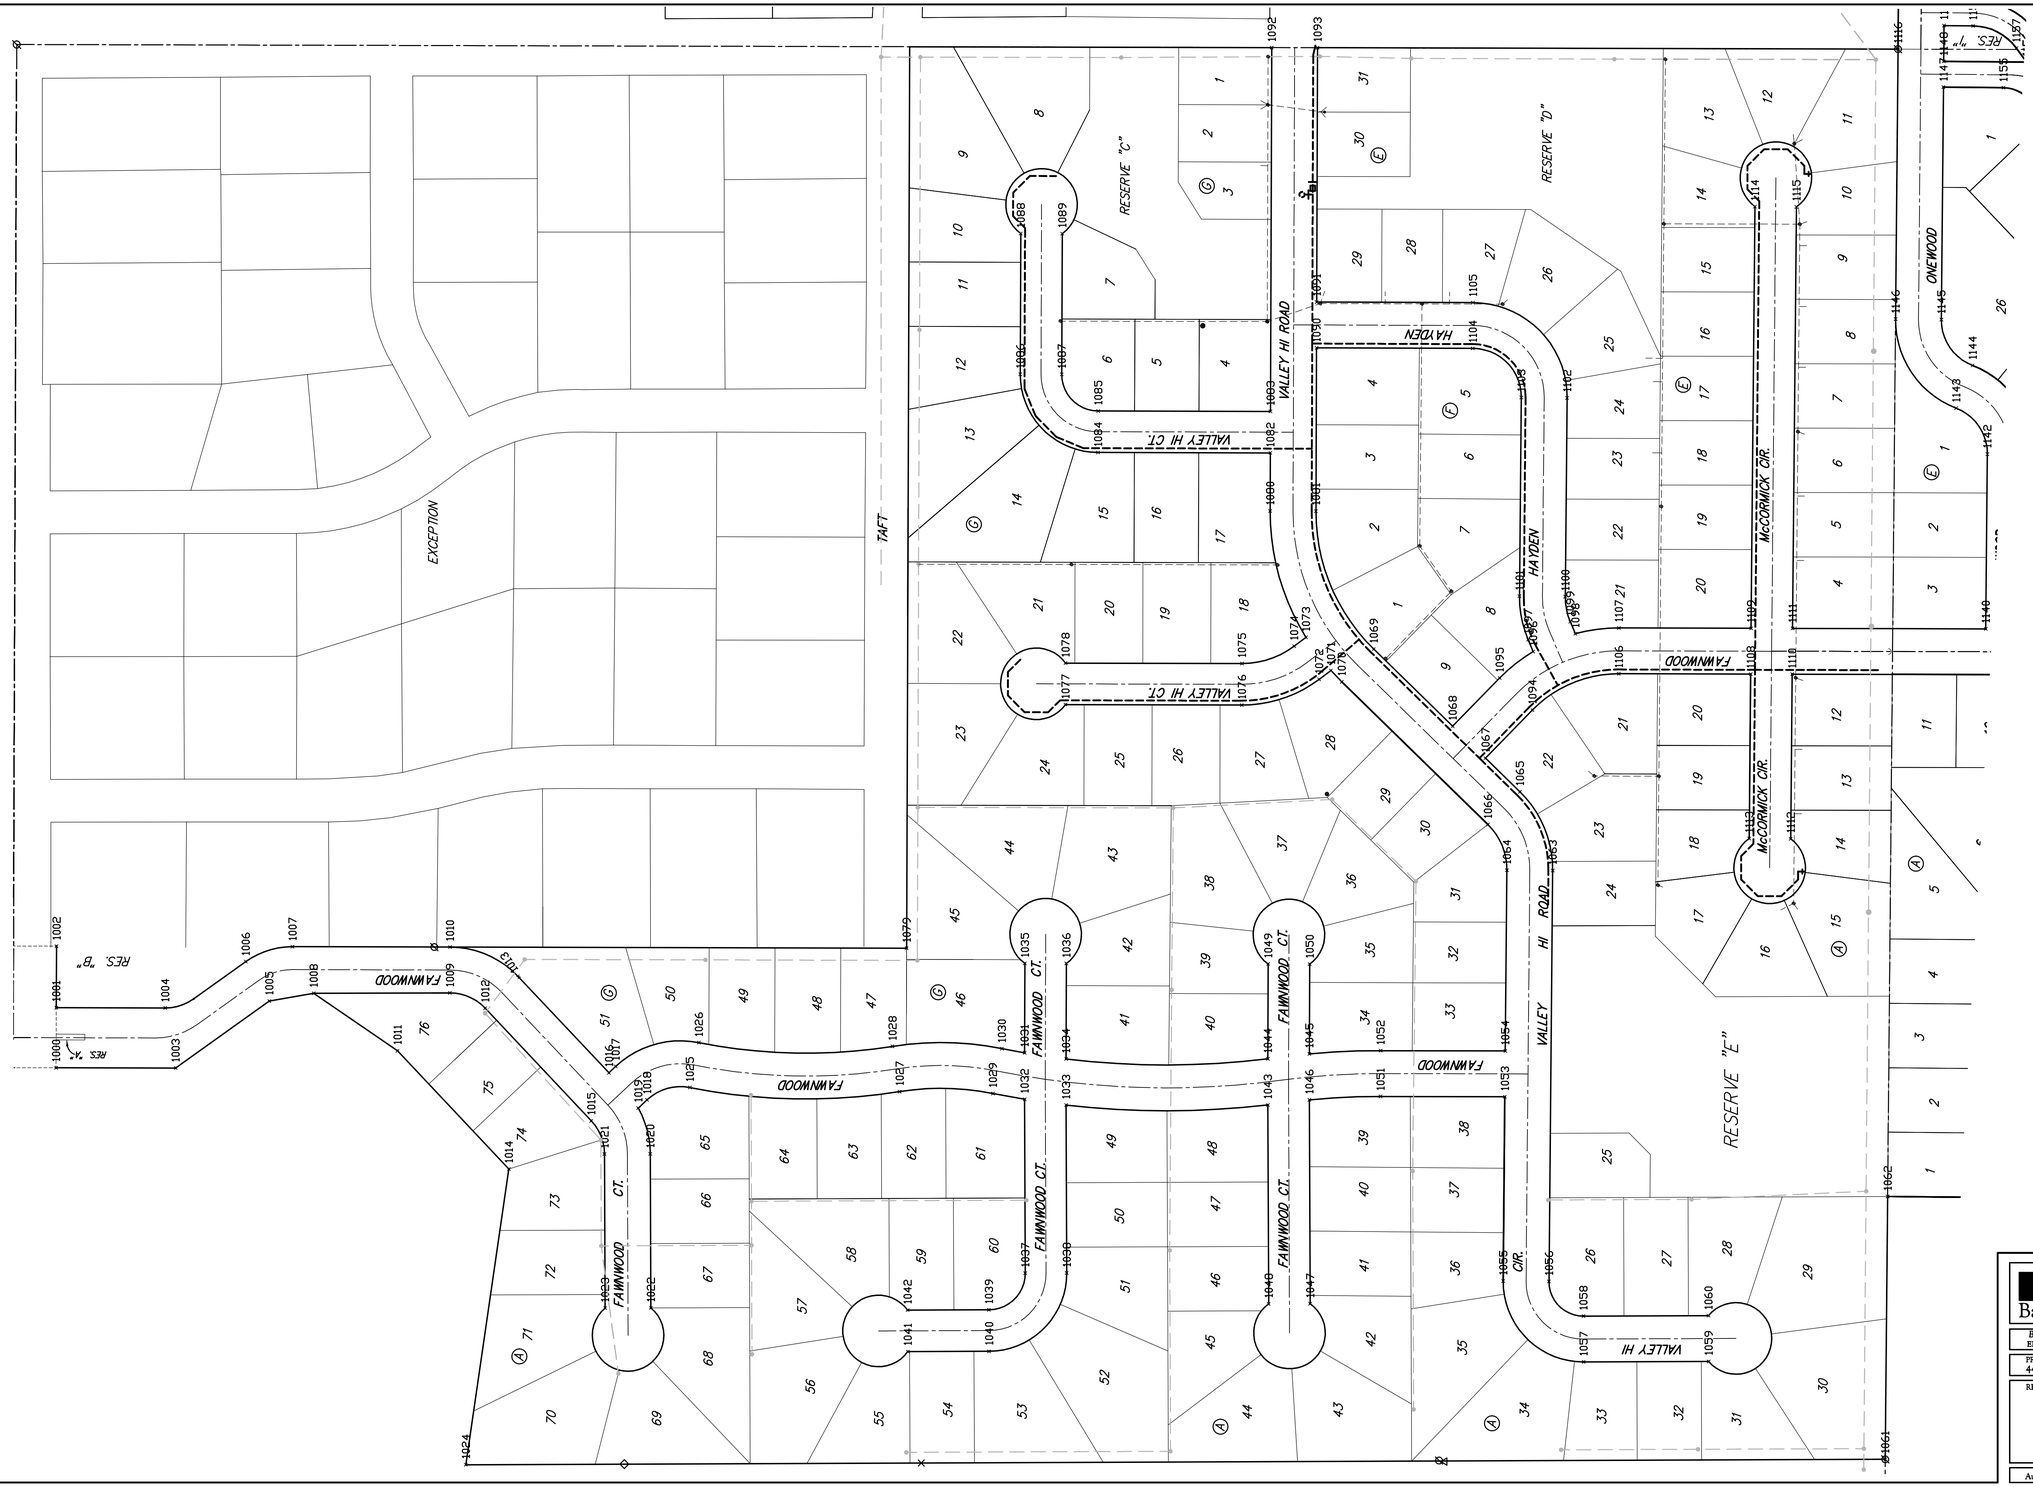

Baughman

AUBURN HILLS 16TH ADD - PHASE 3

COORDINATE SHEET

SANITARY SEWER IMPROVEMENTS

Baughman Company, P.A. 315 Ellis St. Wichita, KS 67211 P 316-262-7271 F 316-262-0149
ENGINEERING | SURVEYING | PLANNING | LANDSCAPE ARCHITECTURE

PROJECT NUMBER 448-90123	DESIGN AEG / DRAWN AEG
REVISIONS:	APPROVED / DATE NOV 2007
	SCALE Noted
	SHEET 17 OF 20

Auburn Hills 16th\Phase 3\WTR\WTR Coordinates.dwg 07-09-E927