PROJECT NO.	FISCAL YEAR	SHEET NO.	TOTAL SHEETS
DAKB 576042	19 77	6	17

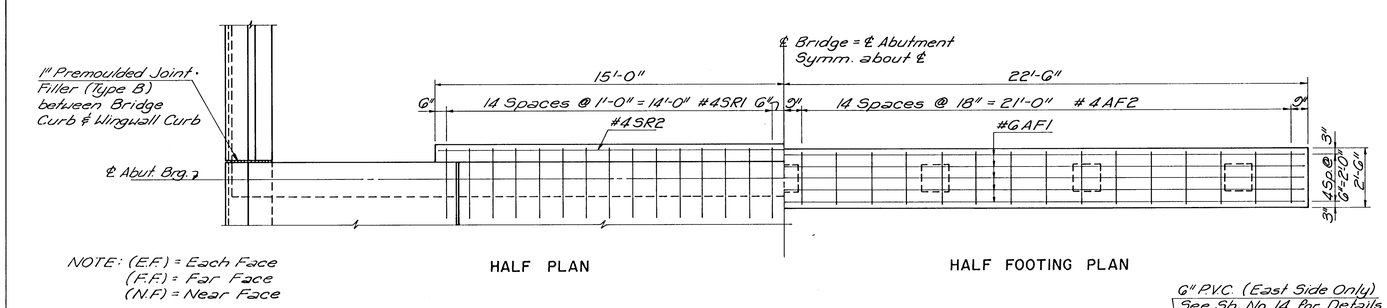

HALF PLAN

HALF FOOTING PLAN

NOTE: (E.F.) = Each Face
(F.F.) = Far Face
(N.F.) = Near Face

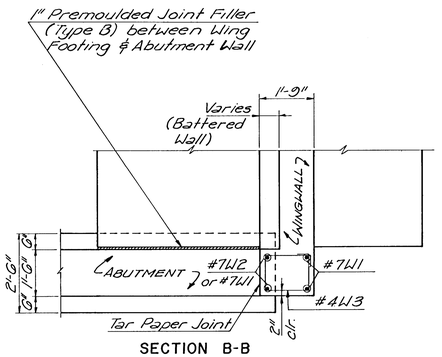

SECTION B-B

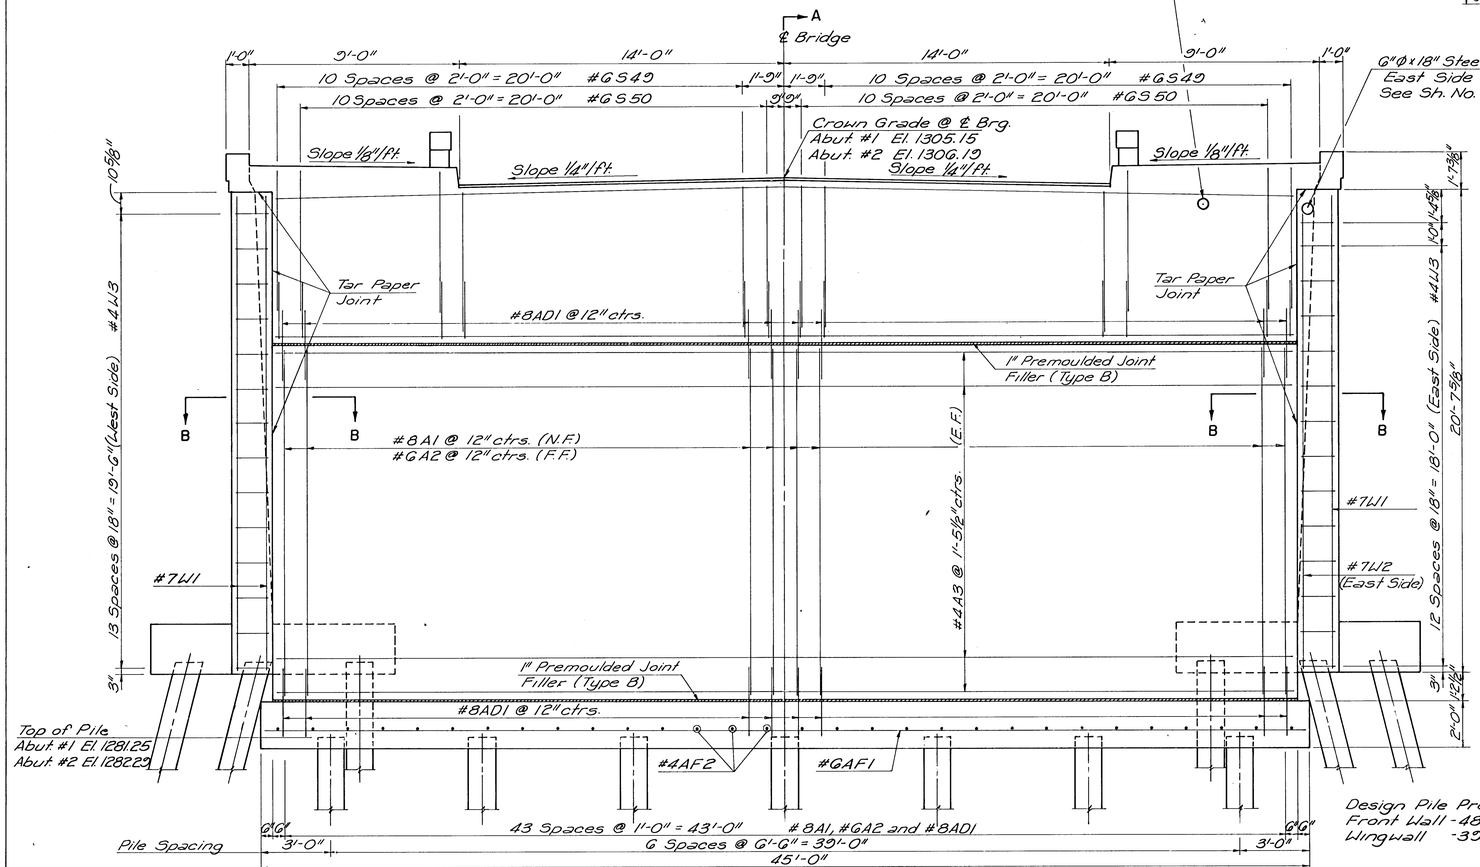

ELEVATION

Design Pile Pressure
Front Wall - 48 Tons/Pile
Wingwall - 39 Tons/Pile

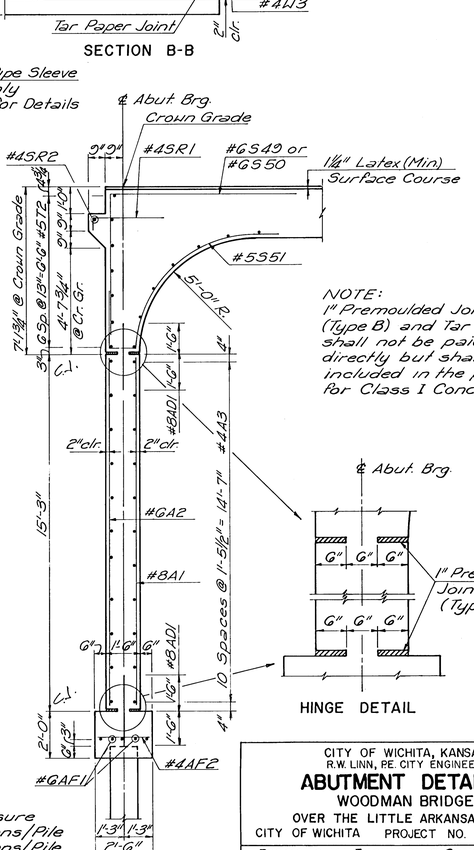

SECTION A-A

NOTE:
1" Premoulded Joint Filler (Type B) and Tar Paper shall not be paid for directly but shall be included in the price bid for Class I Concrete.

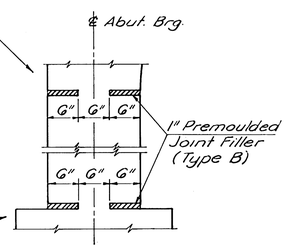

HINGE DETAIL

CITY OF WICHITA, KANSAS
R.W. LINN, P.E. CITY ENGINEER

ABUTMENT DETAILS

WOODMAN BRIDGE
OVER THE LITTLE ARKANSAS RIVER
CITY OF WICHITA PROJECT NO. DAKB 576042

PROFESSIONAL ENGINEERING CONSULTANTS, P.A.
ENGINEERS
WICHITA, KANSAS

Designed by		Checked by	
Drawn by		Date	Job No.