

Proj. No.	Fiscal Year	Sheet No.	Total Sheets
	1977	16	17

Proj. No. DAKB 576042 | Section

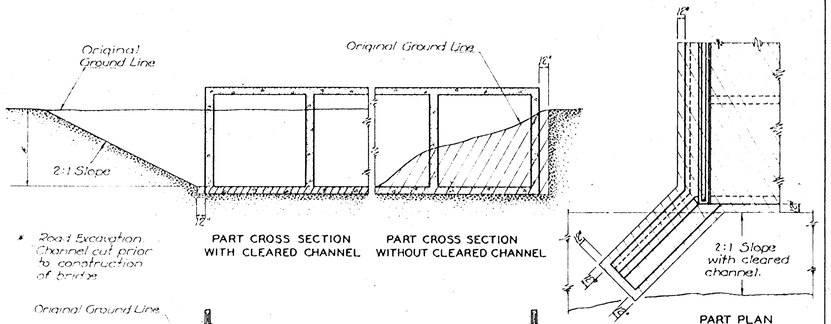


EXCAVATION DETAILS FOR TYPICAL MULTIPLE BOX

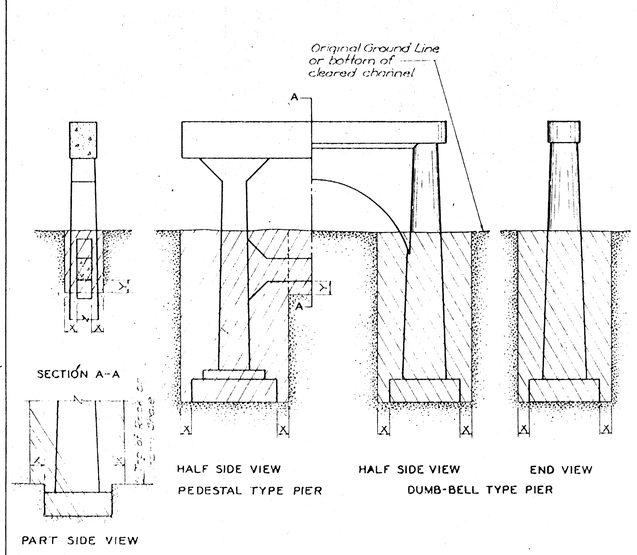


Note: When rock or hard pan is encountered all excavation below top of this material shall be to neat lines.

EXCAVATION DETAILS FOR TYPICAL PIERS

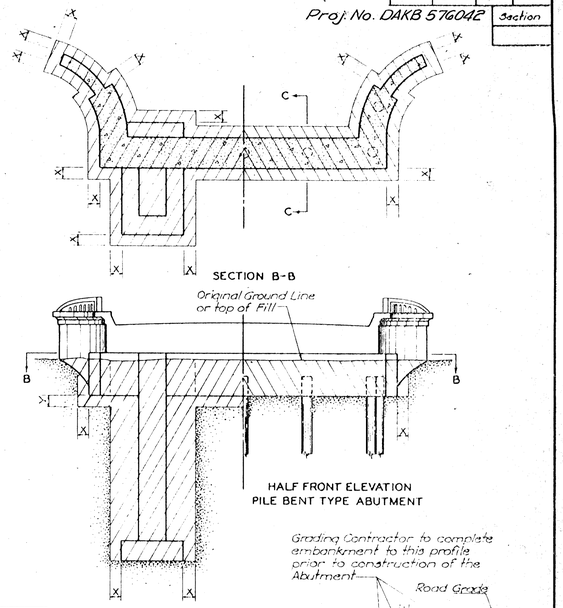


NOTE: Bridge Contractor shall finish the embankment and berms after the construction of the Abutment and dispose of any excess material as directed by the Engineer.

EXCAVATION DETAILS FOR TYPICAL ABUTMENTS

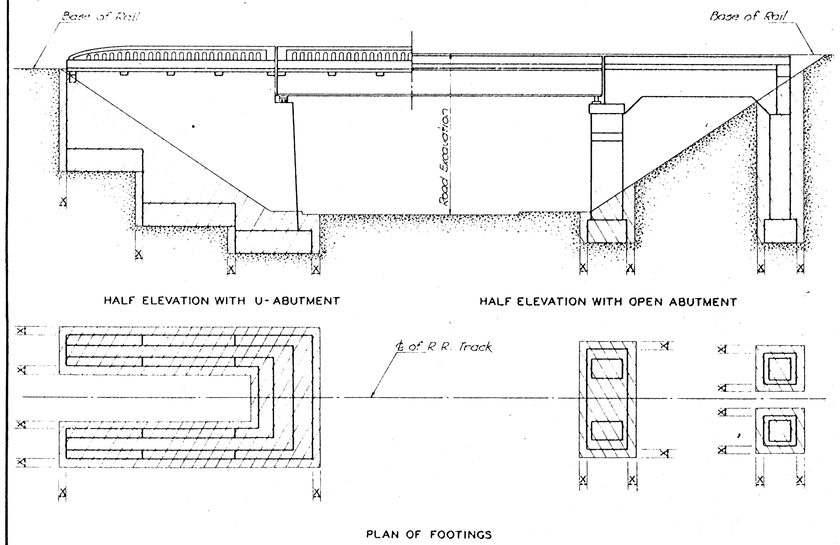

EXCAVATION DETAILS FOR TYPICAL SUBWAYS

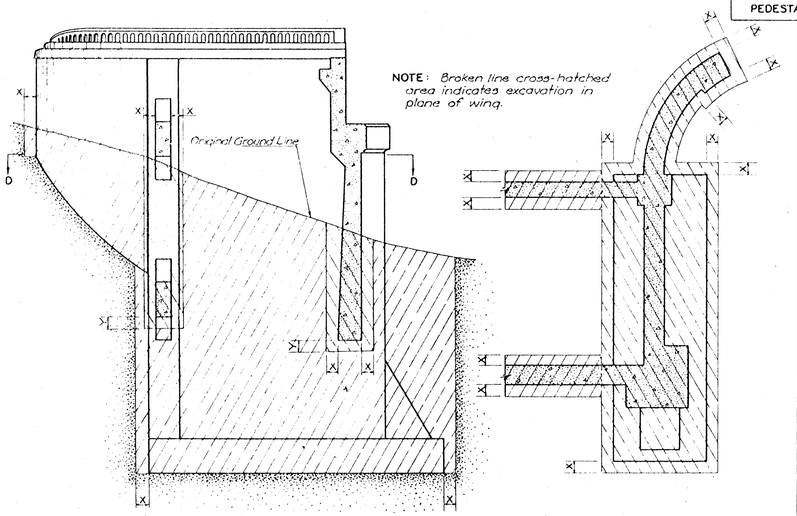

EXCAVATION DETAILS FOR TYPICAL U-ABUTMENTS

NOTE: All bridge excavation shall be computed on the basis of the cross-hatched areas and boundary lines indicated on this sheet.
Dimension 'X' shall be 2'-0" unless indicated otherwise on the general plans.
Dimension 'Y' shall be 1'-6" unless indicated otherwise on the general plans.

CITY OF WICHITA PROJECT NO. DAKB 576042

NO.	DATE	REVISIONS	BY	APP'D

STATE HIGHWAY COMMISSION OF KANSAS

BRIDGE EXCAVATION

STD. NO. 100 SCALE 1" = 1' (For 8½"x 36" sheet)
DESIGNED BY EAR DATE 6-43 DETAILED BY W.A.B. TRACED BY W.A.B.
CHECKED BY C.T. APPROVED BY C.T. Linscott DATE 4-1944