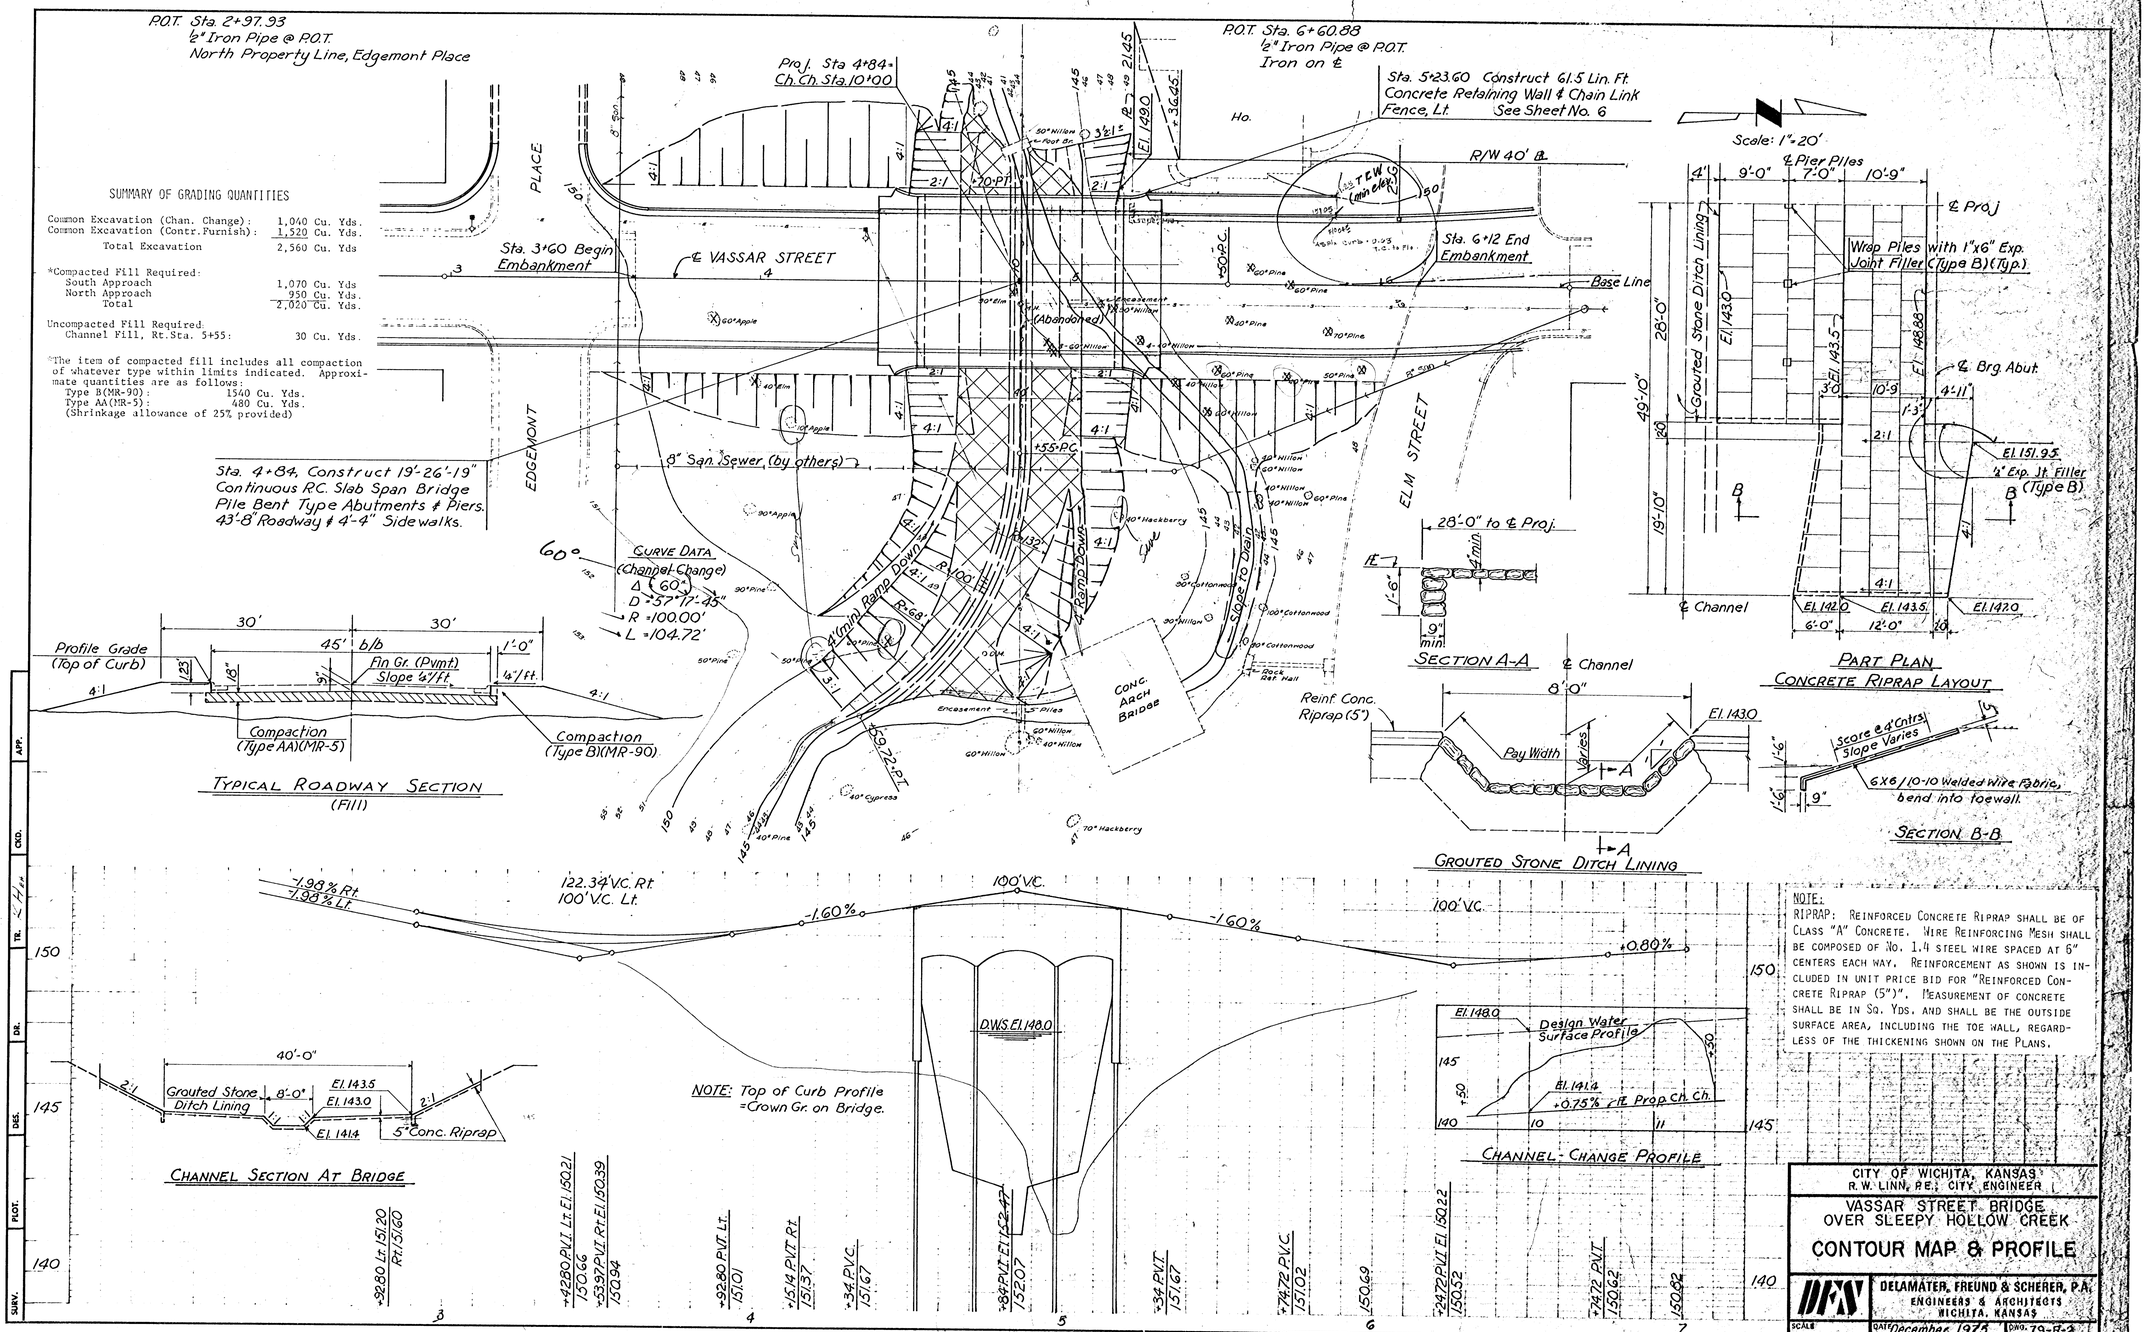

NOTE:
RIPRAP: REINFORCED CONCRETE RIPRAP SHALL BE OF CLASS "A" CONCRETE. WIRE REINFORCING MESH SHALL BE COMPOSED OF No. 1.4 STEEL WIRE SPACED AT 6" CENTERS EACH WAY. REINFORCEMENT AS SHOWN IS INCLUDED IN UNIT PRICE BID FOR "REINFORCED CONCRETE RIPRAP (5")". MEASUREMENT OF CONCRETE SHALL BE IN SQ. YDS. AND SHALL BE THE OUTSIDE SURFACE AREA, INCLUDING THE TOE WALL, REGARDLESS OF THE THICKENING SHOWN ON THE PLANS.

CITY OF WICHITA, KANSAS
R. W. LINN, P.E., CITY ENGINEER

VASSAR STREET BRIDGE
OVER SLEEPY HOLLOW CREEK

CONTOUR MAP & PROFILE

DFS
DELAMATER, FREUND & SCHERER, P.A.
ENGINEERS & ARCHITECTS
WICHITA, KANSAS

SCALE
DATE December, 1975
DWG. NO. 79-R-2