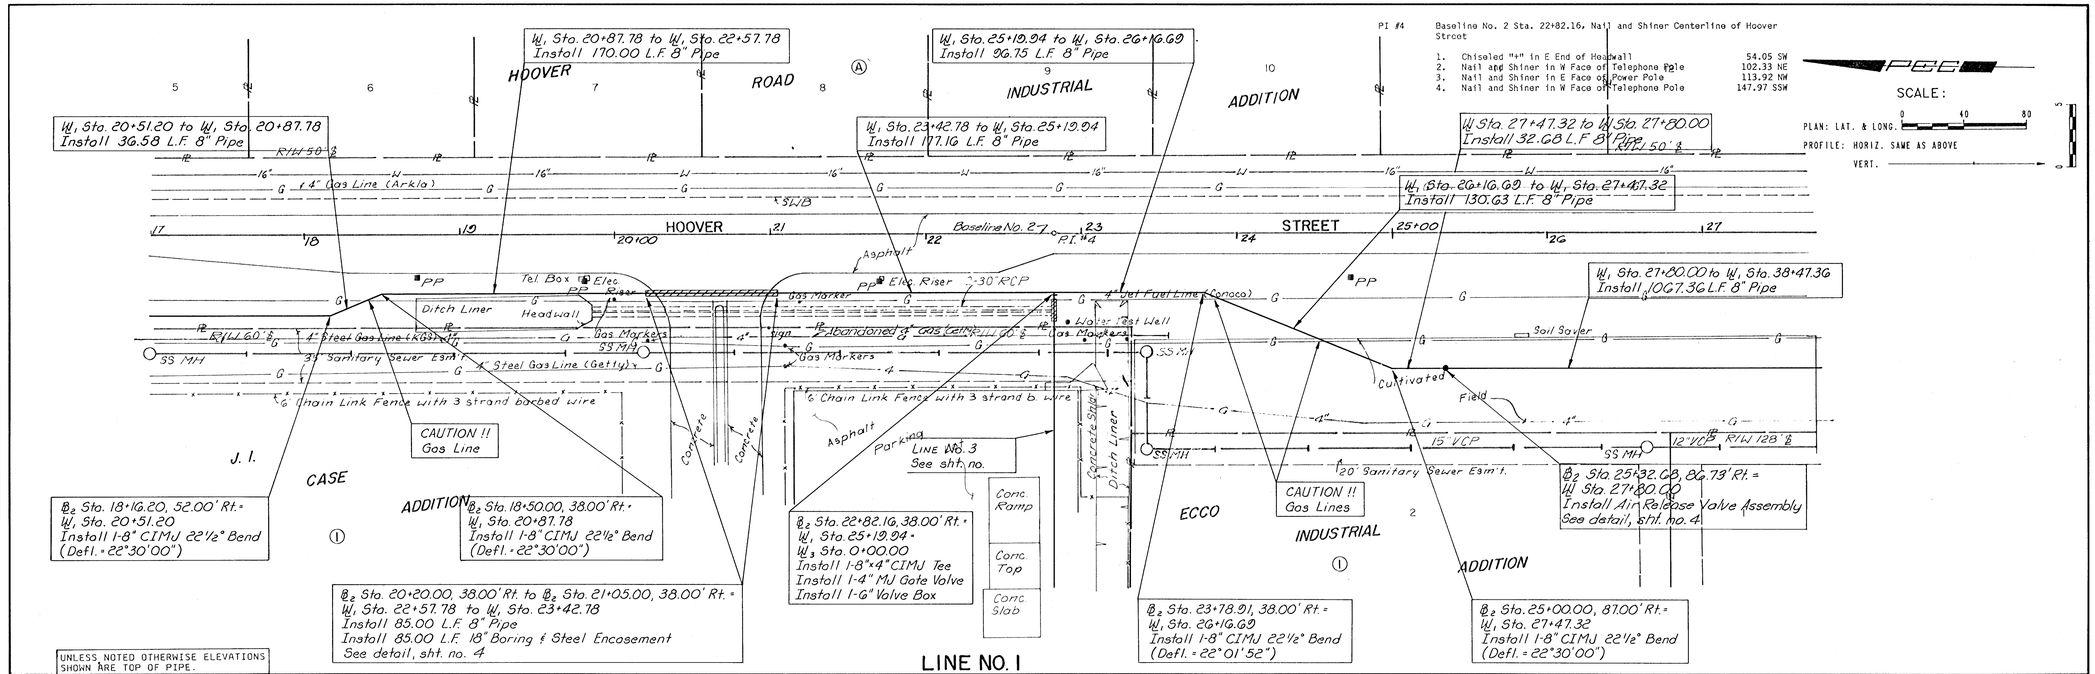


UNLESS NOTED OTHERWISE ELEVATIONS SHOWN ARE TOP OF PIPE.

LINE NO. 1

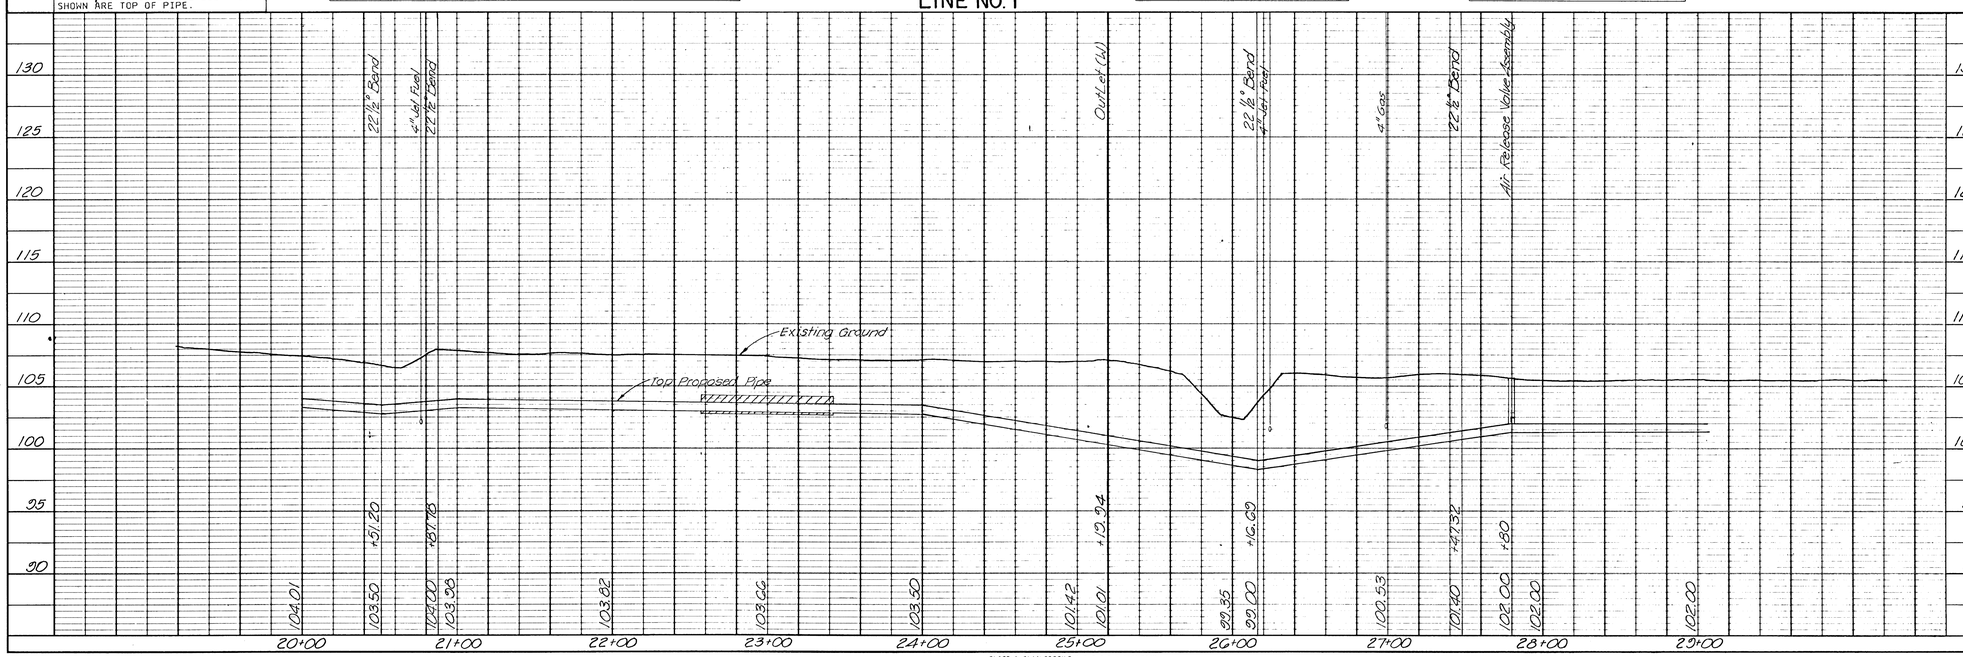


PLATE 1 PLAN PROFILE O. P. R. S. R. E. STANDARD

EUGENE DIETZGEN CO.

PLAN: SURVEYED, PLOTTED, NOTE BOOK, NO., CHECKED, ALIGNMENT CHECKED, R/W OF WAY CHECKED, BY, DATE

PROFILE: SURVEYED, PLOTTED, NOTE BOOK, NO., CHECKED, VERT. & HORIZ. SCALES NOTED, STRUCTURE NOTATIONS CHECKED, BY, DATE

PROFESSIONAL ENGINEERING CONSULTANTS, P.A.
ENGINEERS
WICHITA, KANSAS

CESSNA AIRCRAFT COMPANY
WICHITA, KANSAS

℄ Sta. 20+51.20 to ℄ Sta. 29+00.00

WITHDRAWAL WATERLINE IMPROVEMENTS

Designed by MDS, CRY
Drawn by MK, TLS, GM
Job No. 34-87042
Date August, 1988

Sht. 9 of 20