PI #5 Baseline Sta. No. 2 Sta. 36+58.76, Nail and Shiner in Centerline of Hoover Street

1.	Three Nails and Shiners in Fence Post	86.92 NW
2.	Three Nails and Shiners in Power Pole	34.26 SW
3.	Three Nails and Shiners in Corner Fence	50.98 E
4.	Chiseled "+" on N end of RCP	44.08 NE
5.	5/8" Rebar with Cap	25.00 W

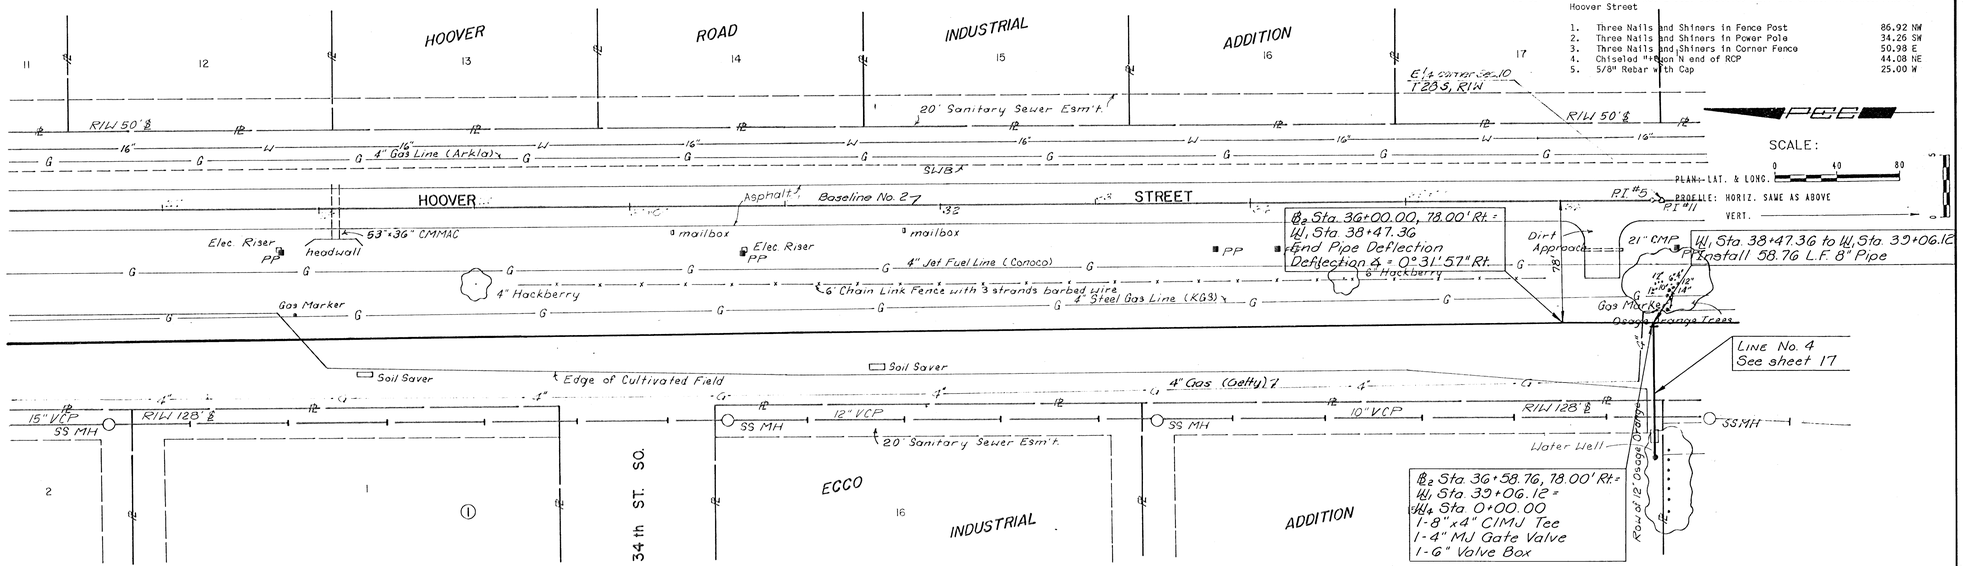

PLAN
SURVEYED
PLOTTED
ALIGNMENT CHECKED
ALL PI'S AND CHECKED
NOTE BOOK
NO.
BY
DATE

LINE NO. I

UNLESS NOTED OTHERWISE ELEVATIONS SHOWN ARE TOP OF PIPE.

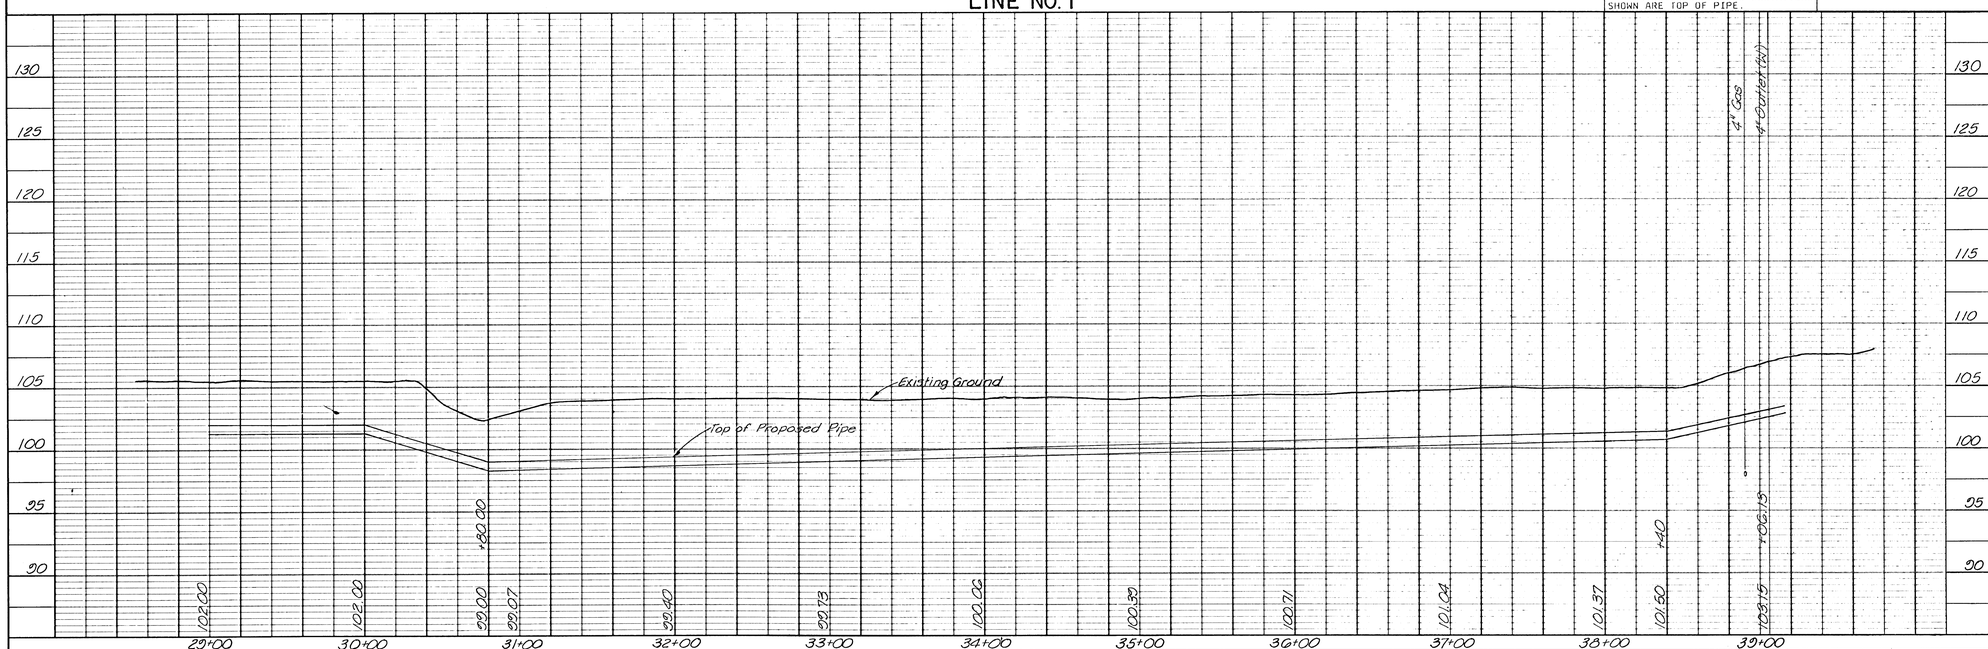

PROFILE
SURVEYED
PLOTTED
GRADES CHECKED
ALL PI'S AND STRUCTURE NOTATIONS CHECKED
NOTE BOOK
NO.
BY
DATE

CESSNA AIRCRAFT COMPANY
WICHITA, KANSAS

LINE NO. I

℄ Sta. 29+00.00 to ℄ Sta. 39+06.12

WITHDRAWAL WATERLINE IMPROVEMENTS

PROFESSIONAL ENGINEERING CONSULTANTS, P.A.
ENGINEERS
WICHITA, KANSAS

Designed by MDB, CKY
Drawn by MKK, TLS, GM
Job No. 34-87242
Date August, 1988

Sht. 10 of 20

PLATE 1 PLAN PROFILE O. P. R. & R. E. STANDARD

EUGENE DIETZGEN CO.