
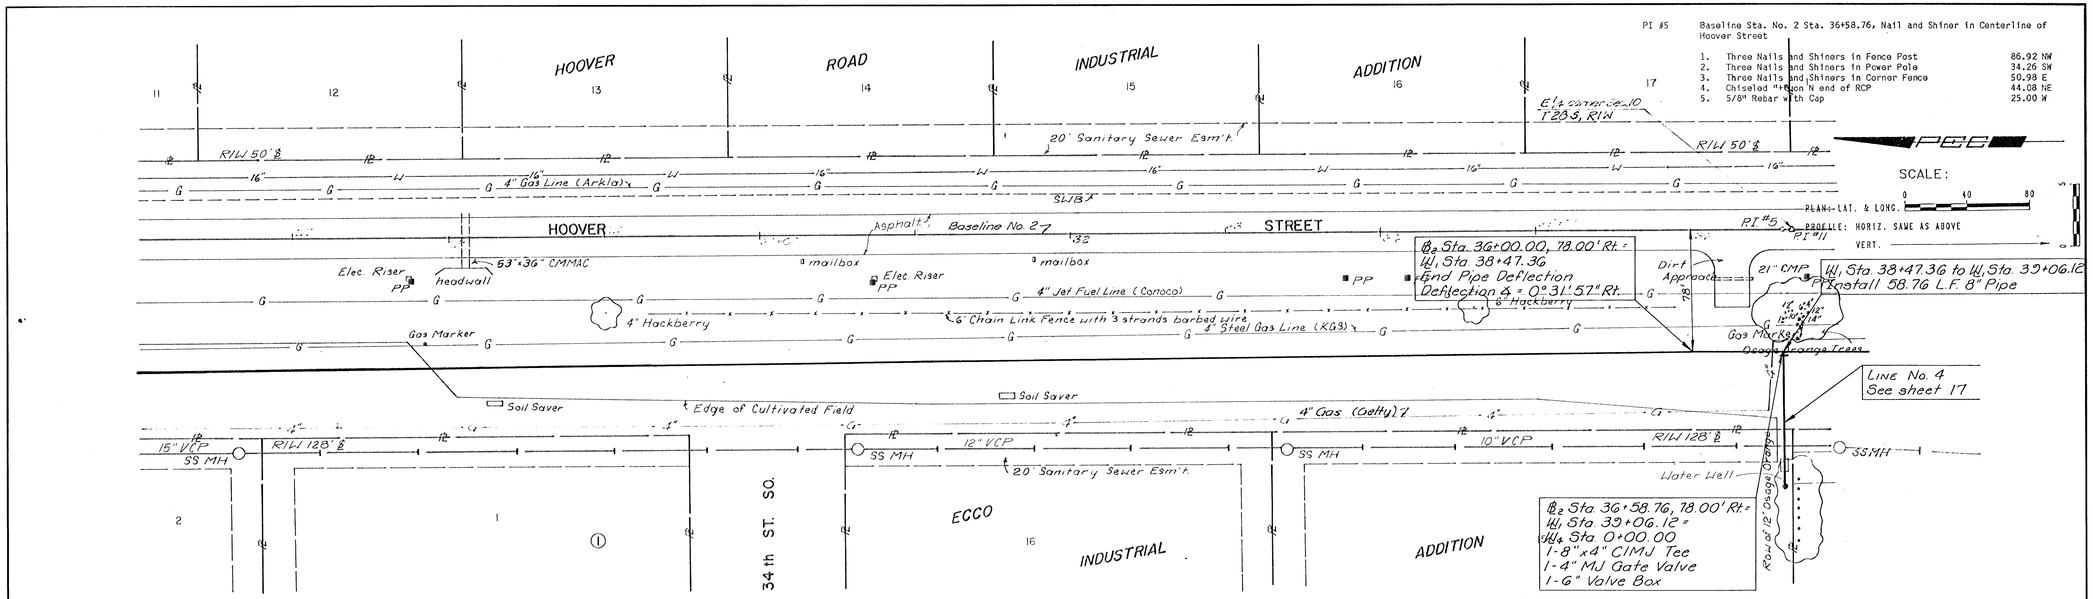


PLAN — SURVEYED / PLOTTED / NOTE BOOK / NO. — ALIGNMENT CHECKED / AS STAKED / AS BUILT CHECKED — BY / DATE

PROFILE — SURVEYED / PLOTTED / NOTE BOOK / NO. — GRADES CHECKED / AS STAKED / STRUCTURE NOTATIONS CHKD — BY / DATE

LINE NO. 1

UNLESS NOTED OTHERWISE ELEVATIONS SHOWN ARE TOP OF PIPE.

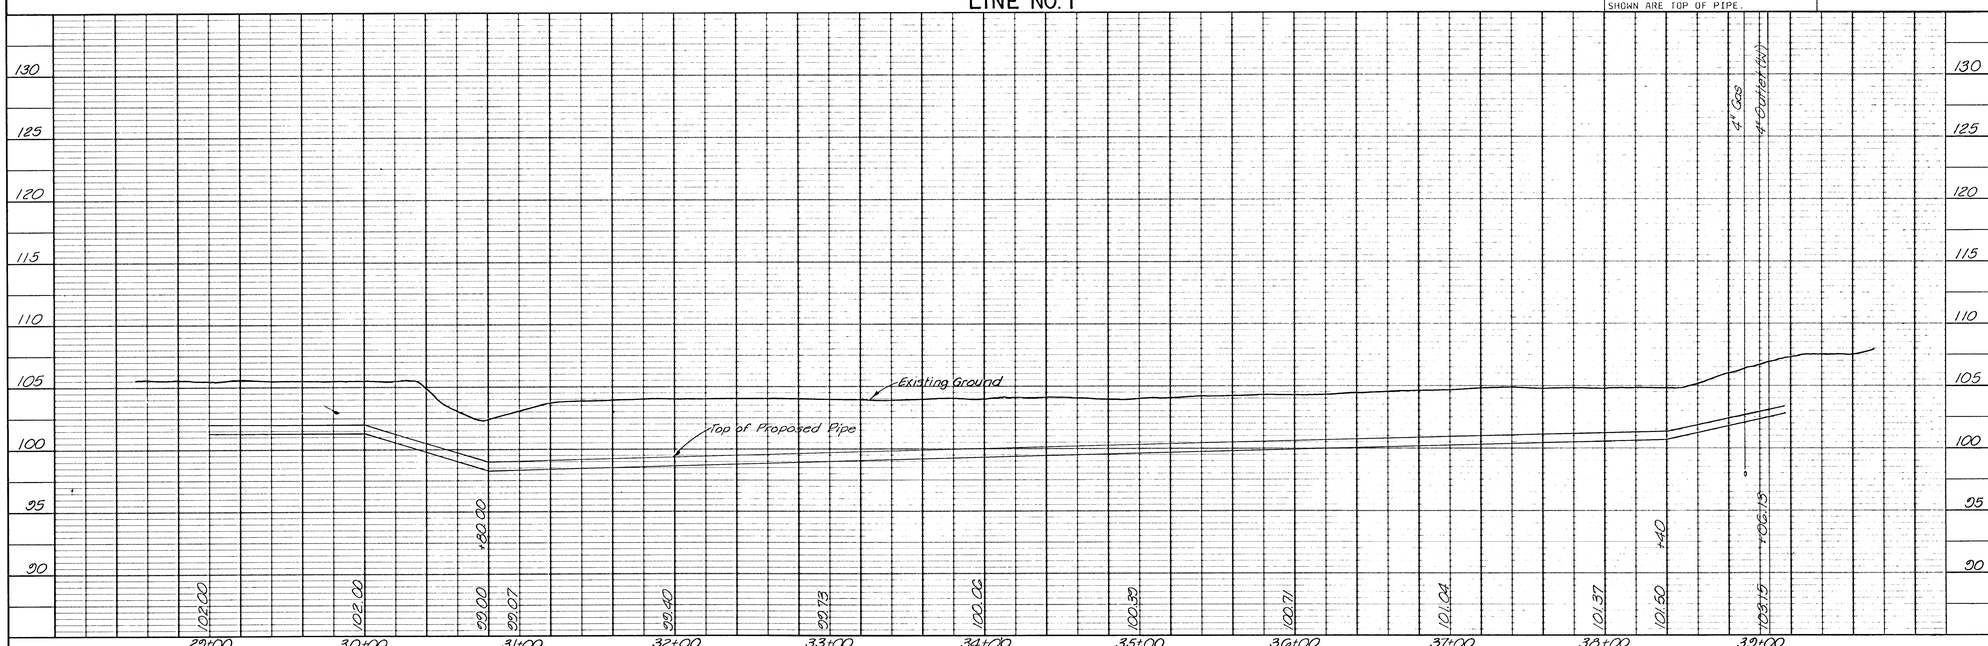

CESSNA AIRCRAFT COMPANY
WICHITA, KANSAS

LINE NO. 1
℄ Sta. 29+00.00 to ℄ Sta. 39+06.12
WITHDRAWAL WATERLINE IMPROVEMENTS

PROFESSIONAL ENGINEERING CONSULTANTS, P.A.
ENGINEERS
WICHITA, KANSAS

Job No. 87-87242
Date August, 1988
Designed by MCS, CKT
Drawn by MKK, TLS, GM

Sht. 10 of 20

PLATE 1. PLAN PROFILE O. P. R. & R. E. STANDARD

EUGENE DIETZGEN CO.