PI #4 Baseline No. 2 Sta. 22+82.16, Nail and Shiner Centerline of Hoover Street

1.	Chiseled "+" in E End of Headwall	54.05 SW
2.	Nail and Shiner in W Face of Telephone Pole	102.33 NE
3.	Nail and Shiner in E Face of Power Pole	113.92 NW
4.	Nail and Shiner in W Face of Telephone Pole	147.97 SSW

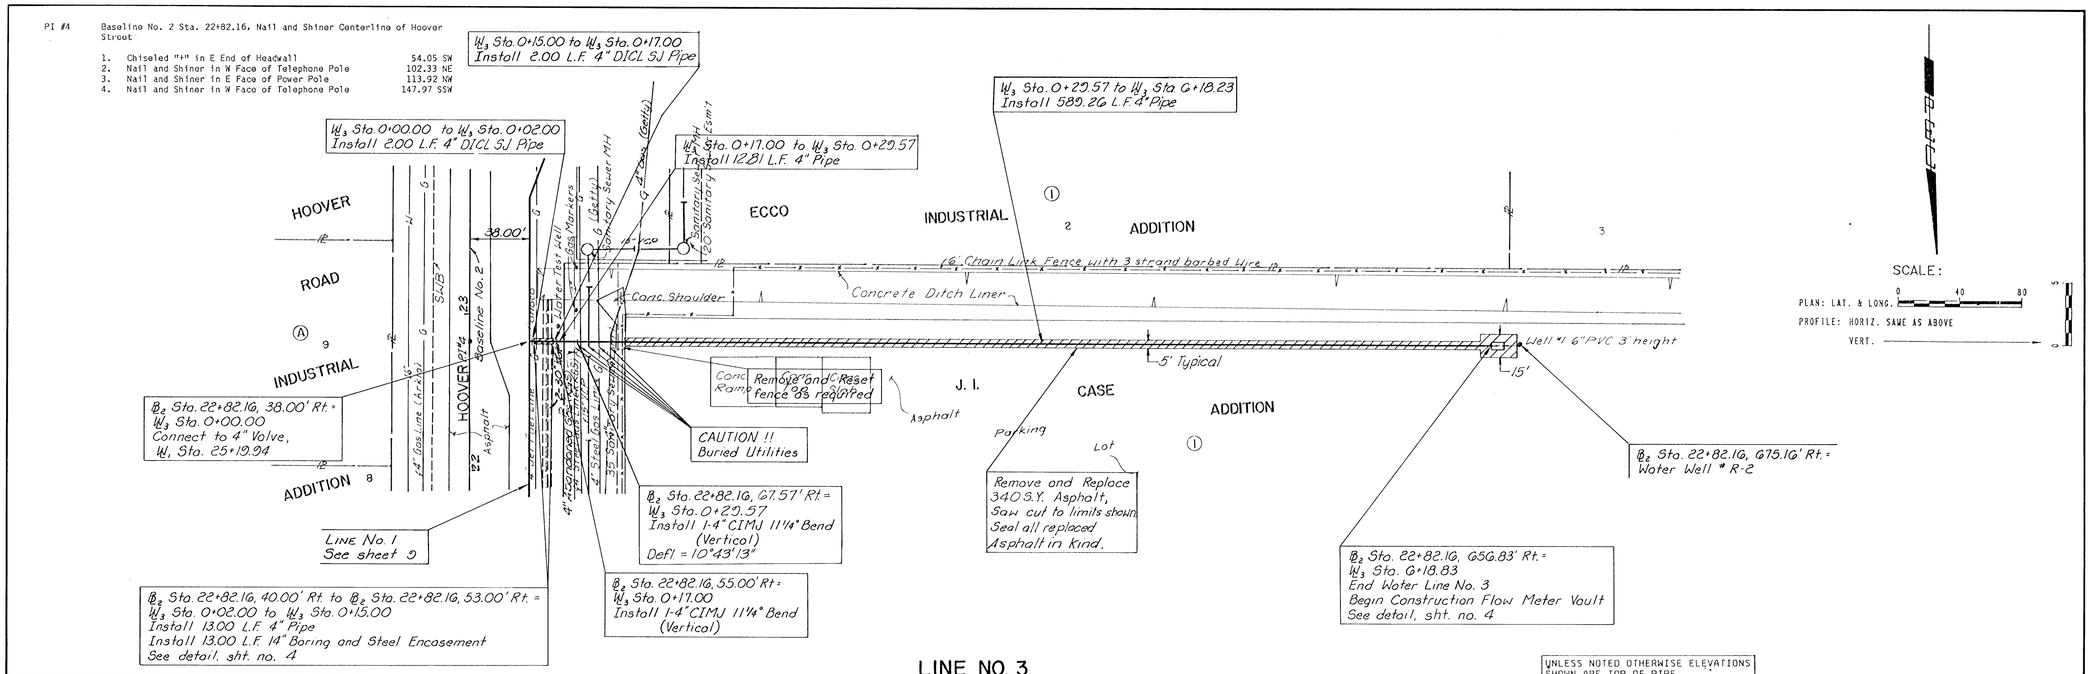

LINE NO. 3

UNLESS NOTED OTHERWISE ELEVATIONS SHOWN ARE TOP OF PIPE.

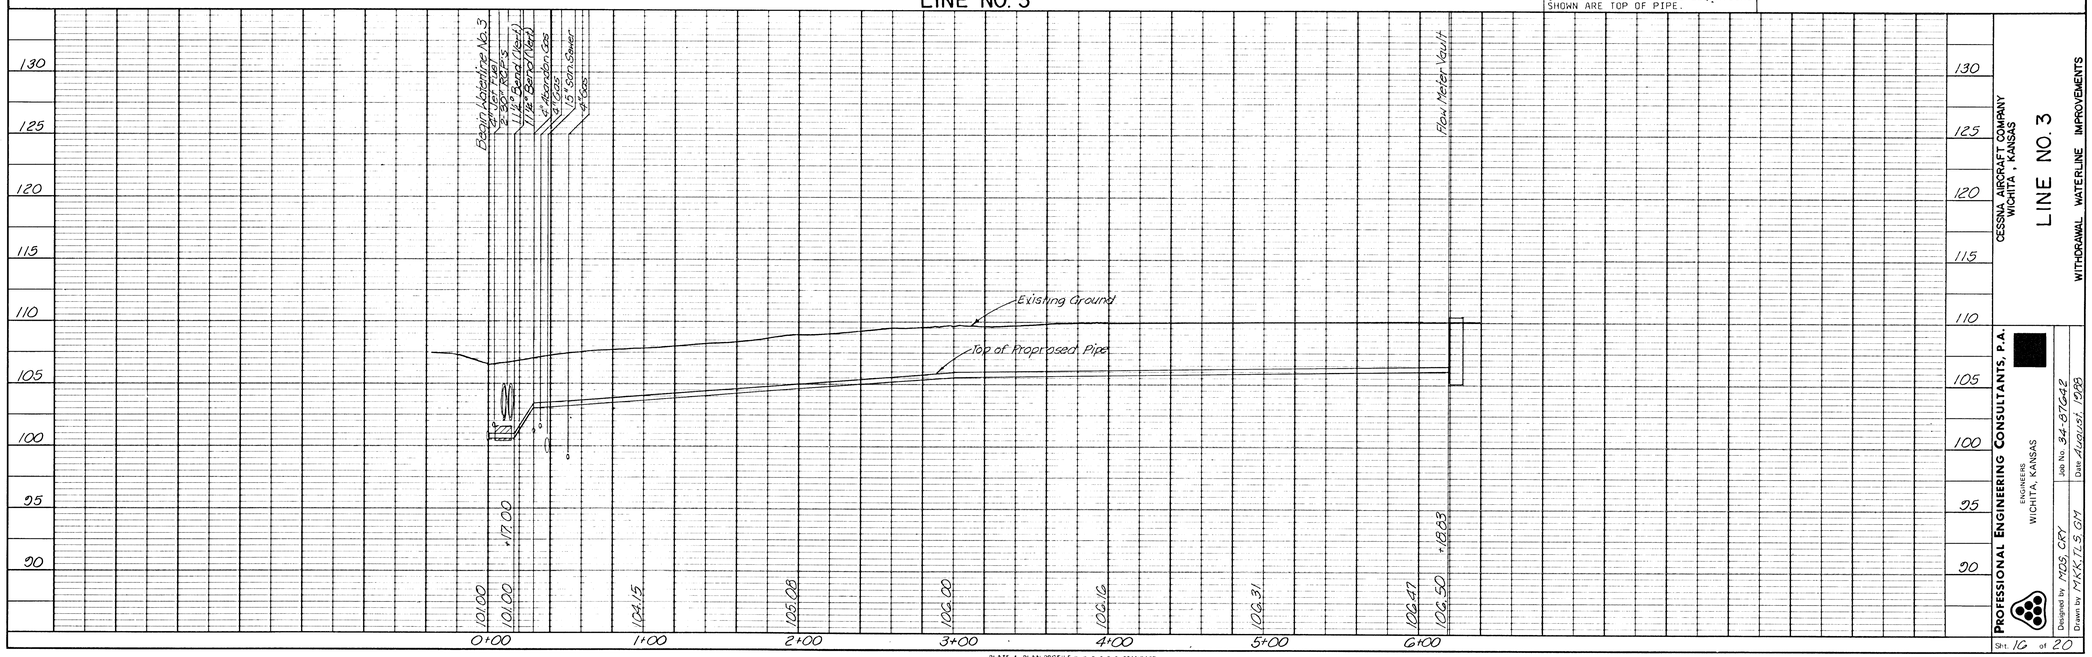

PLATE 1 PLAN PROFILE O. F. W. & A. E. STANDARD

PLAN | SURVEYED | PLOTTED | ALIGNMENT CHECKED | RT. OF WAY CHECKED | NOTE BOOK | NO. | BY | DATE

PROFILE | SURVEYED | PLOTTED | GRADES CHECKED | S. M.'S NOTED | STRUCTURE NOTATIONS CHECKED | NOTE BOOK | NO. | BY | DATE

CESSNA AIRCRAFT COMPANY
WICHITA, KANSAS

LINE NO. 3

WITHDRAWAL WATERLINE IMPROVEMENTS

PROFESSIONAL ENGINEERING CONSULTANTS, P.A.
ENGINEERS
WICHITA, KANSAS

Job No. 34-97642
Date August 1998
Designed by MDS CRY
Drawn by MKK/TJS GM

Sht. 16 of 20