PI #2 Baseline #6 Sta. 0+00 = Baseline #1 Sta. 13+40.93, PK Nail and Shiner

1. Nail and Shiner in SE Face of Power Pole 27.98 N
2. Nail and Shiner in S Face of Power Pole 107.73 NE
3. Centerline of 31st Street South 2.70 S
4. 6 Foot Chain Link Fence East-West 51.00 S

PI #3 Baseline #1 Sta. 20+00 = Baseline #2 Sta. 10+00 = NE Corner, Section 10, T28S, R1W, 3/4" Iron Pipe in Thimble

1. Top Center of Fire Hydrant 61.80 SE
2. Center of Steel Fence Corner Post 62.42 NE
3. Nail and Shiner NNE Face of Power Pole 54.72 NW

SCALE:
PLAN: LAT. & LONG. 0 40 80
PROFILE: HORIZ. SAME AS ABOVE
VERT.

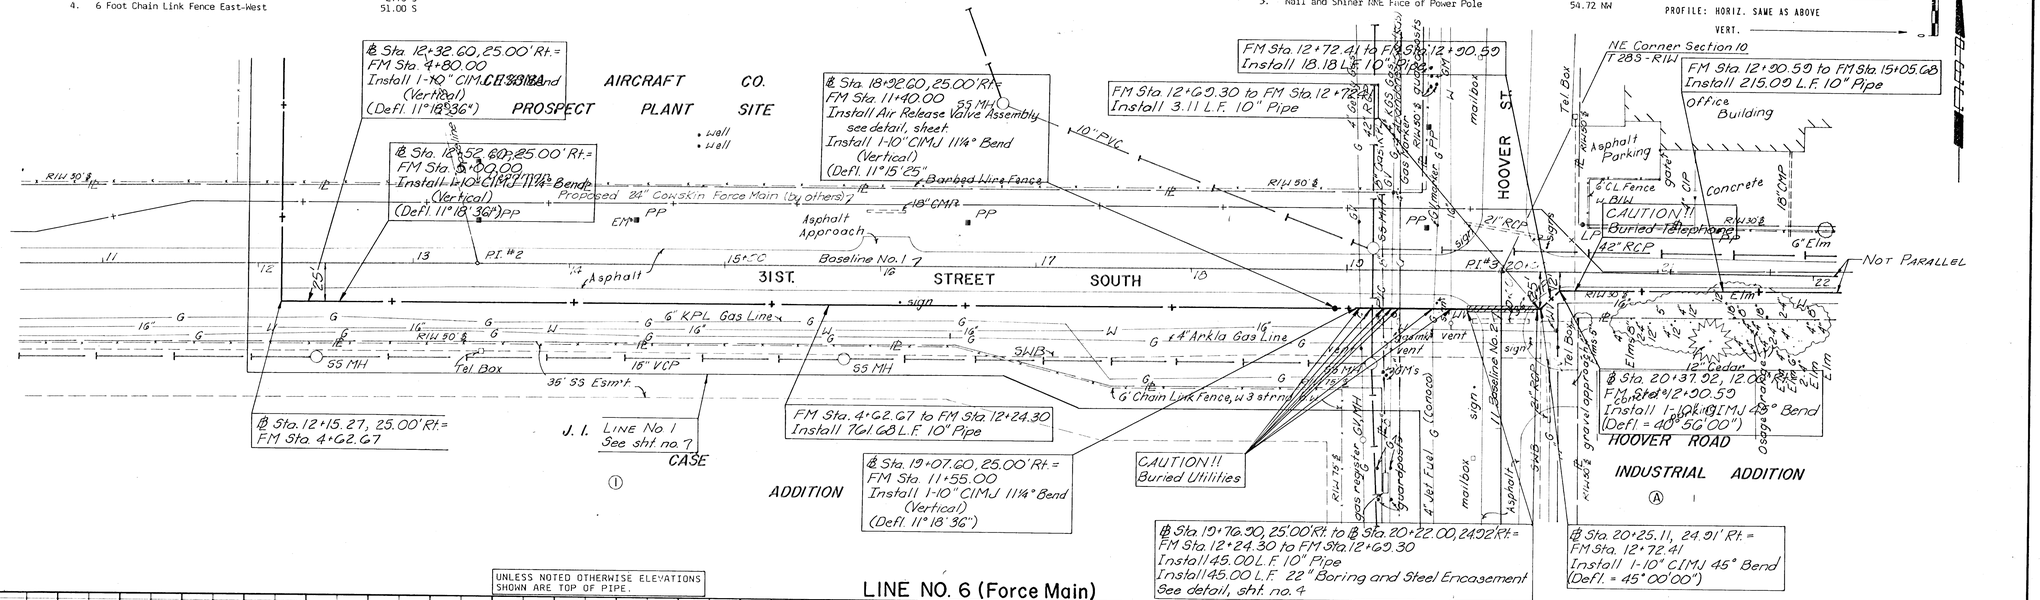

UNLESS NOTED OTHERWISE ELEVATIONS SHOWN ARE TOP OF PIPE.

LINE NO. 6 (Force Main)

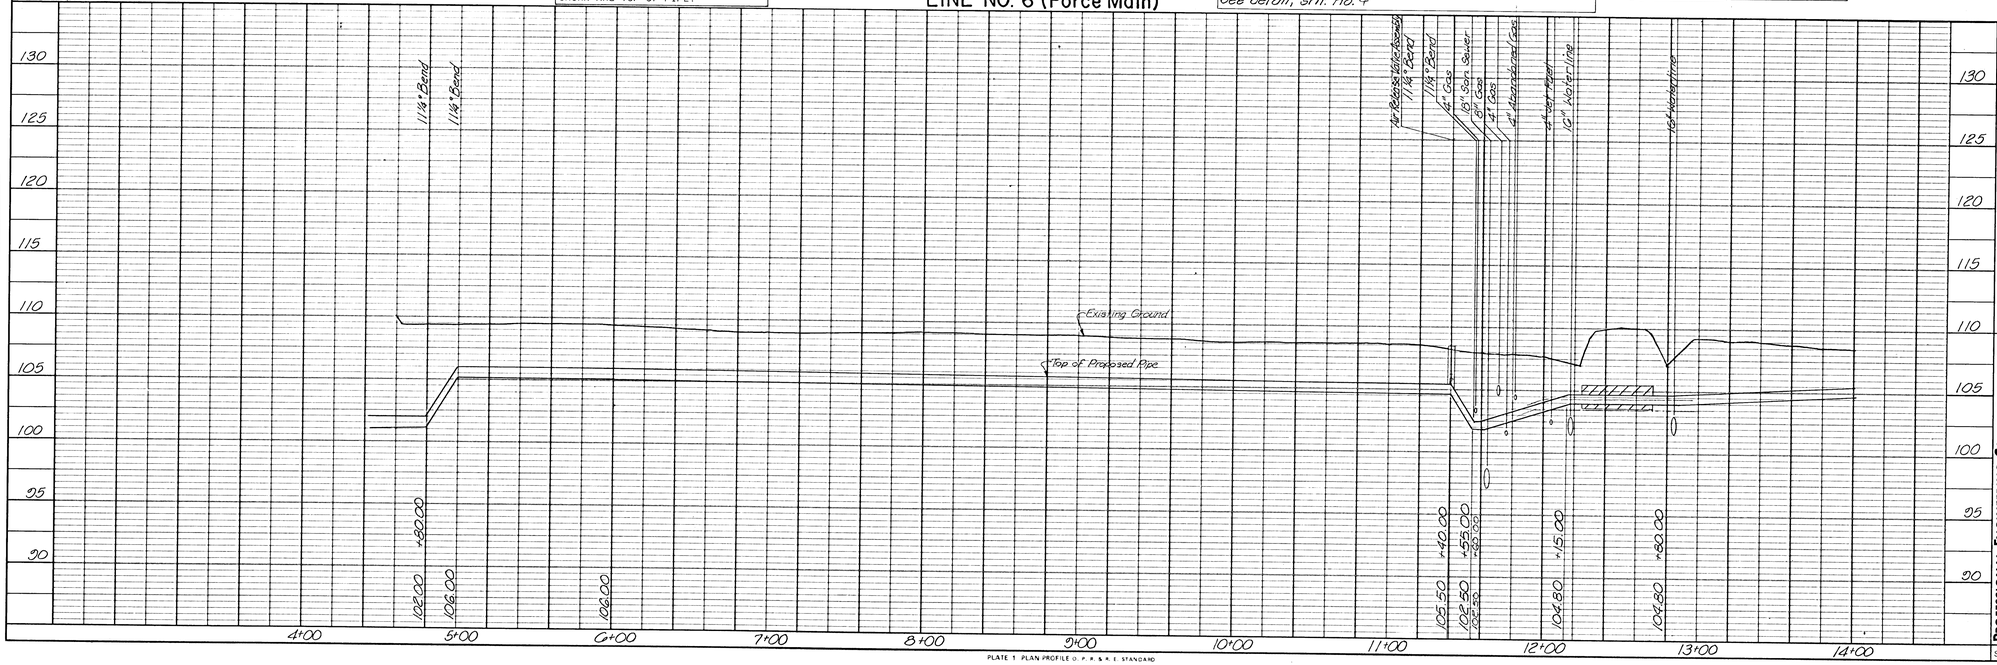

PLATE 1 PLAN PROFILE O. P. R. & R. E. STANDARD

EUGENE DIETZGEN CO.

PLAN — SURVEYED, PLOTTED, ALIGNMENT CHECKED, RT. OF WAY CHECKED, NOTE BOOK, NO., BY, DATE

PROFILE — SURVEYED, PLOTTED, GRADES CHECKED, VERTICAL CURVES, STRUCTURE NOTATIONS CHECKED, NOTE BOOK, NO., BY, DATE

CESSNA AIRCRAFT COMPANY
WICHITA, KANSAS

LINE NO. 6 (Force Main)

WITHDRAWAL WATERLINE IMPROVEMENTS

PROFESSIONAL ENGINEERING CONSULTANTS, P.A.
ENGINEERS
WICHITA, KANSAS

Designed by MDS, CRY
Drawn by MKK, TJS, GM
Job No. 34-87G42
Date August, 1988

Sht. 19 of 20