FHWA REGION NO.	STATE	PROJECT NO.	YEAR	SHEET NO.	TOTAL SHEETS
7	KANSAS	87U-1187-01	198	24	34

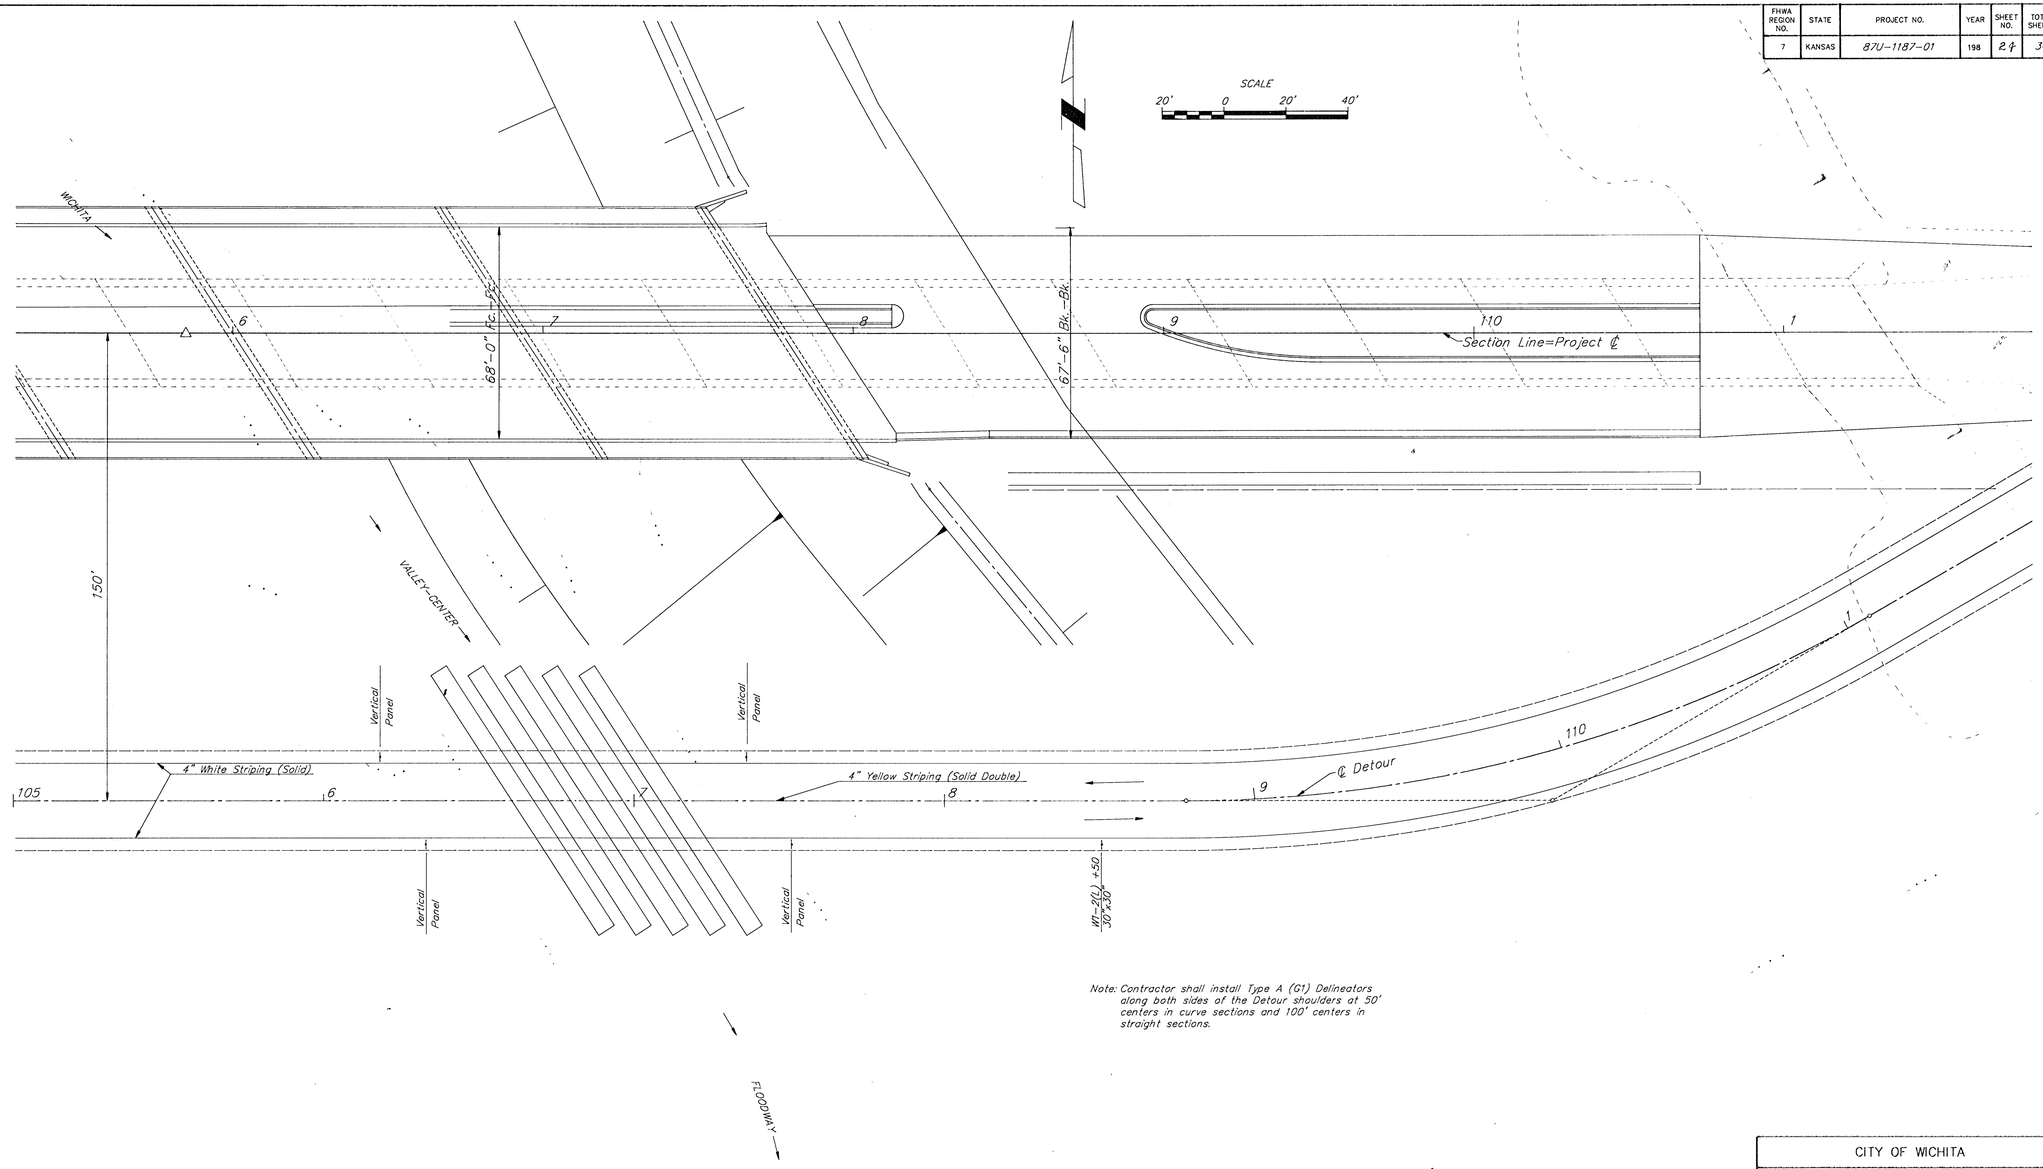

Note: Contractor shall install Type A (G1) Delineators along both sides of the Detour shoulders at 50' centers in curve sections and 100' centers in straight sections.

SURV.	PLOT CADD	DES. S.L.	DR. G.R.H. & K.O.	TR.	CKD.	APP.

CITY OF WICHITA

MAPLE STREET BRIDGE

TRAFFIC CONTROL PLAN PHASE I

CITY OF WICHITA PROJ. NO. 472-68-245-81719-000-000-001

BOOKER / FREUND

Engineers Architects Planners

SCALE	DATE	DWG. NO. K9280-01