| FHWA REGION NO. | STATE | PROJECT NO. | YEAR | SHEET NO. | TOTAL SHEETS |
|---|---|---|---|---|---|
| 7 | KANSAS | 87U-1187-01 | 198 | 23 | 34 |

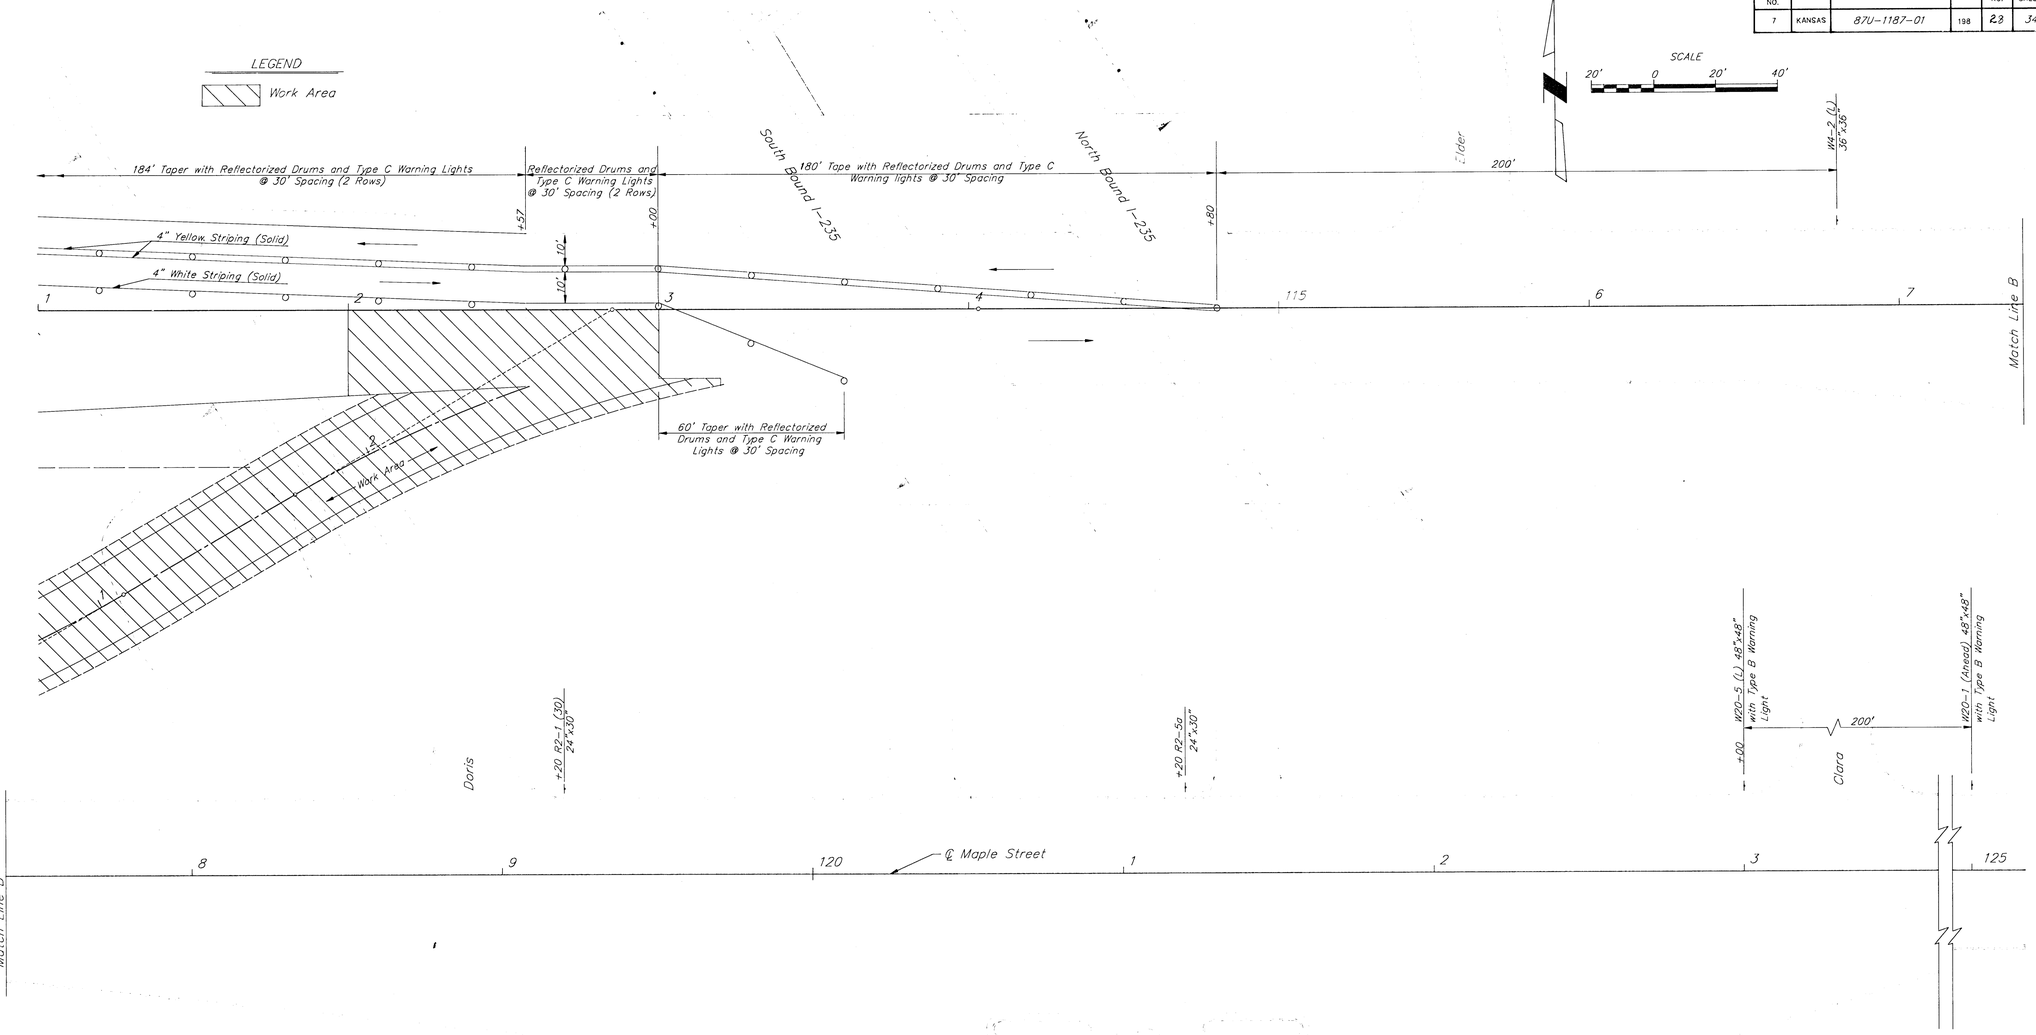


| SURV. | PLOT CADD | DES. S.L. | DR. G.R.H. & K.O. | TR. | CKD. | APP. |
|---|---|---|---|---|---|---|

CITY OF WICHITA

MAPLE STREET BRIDGE

# TRAFFIC CONTROL PLAN PHASE II

CITY OF WICHITA PROJ. NO. 472-68-245-81719-000-000-001

BOOKER / FREUND

Engineers Architects Planners

| SCALE | DATE | DWG. NO. K9280-01 |
|---|---|---|