PUB. ROAD DIV. NO	STATE	PROJECT NO.	FISCAL YEAR	SHEET NO.	TOTAL SHEETS
5	KANSAS	35N-871-35N -1(33)46	1970	61	229

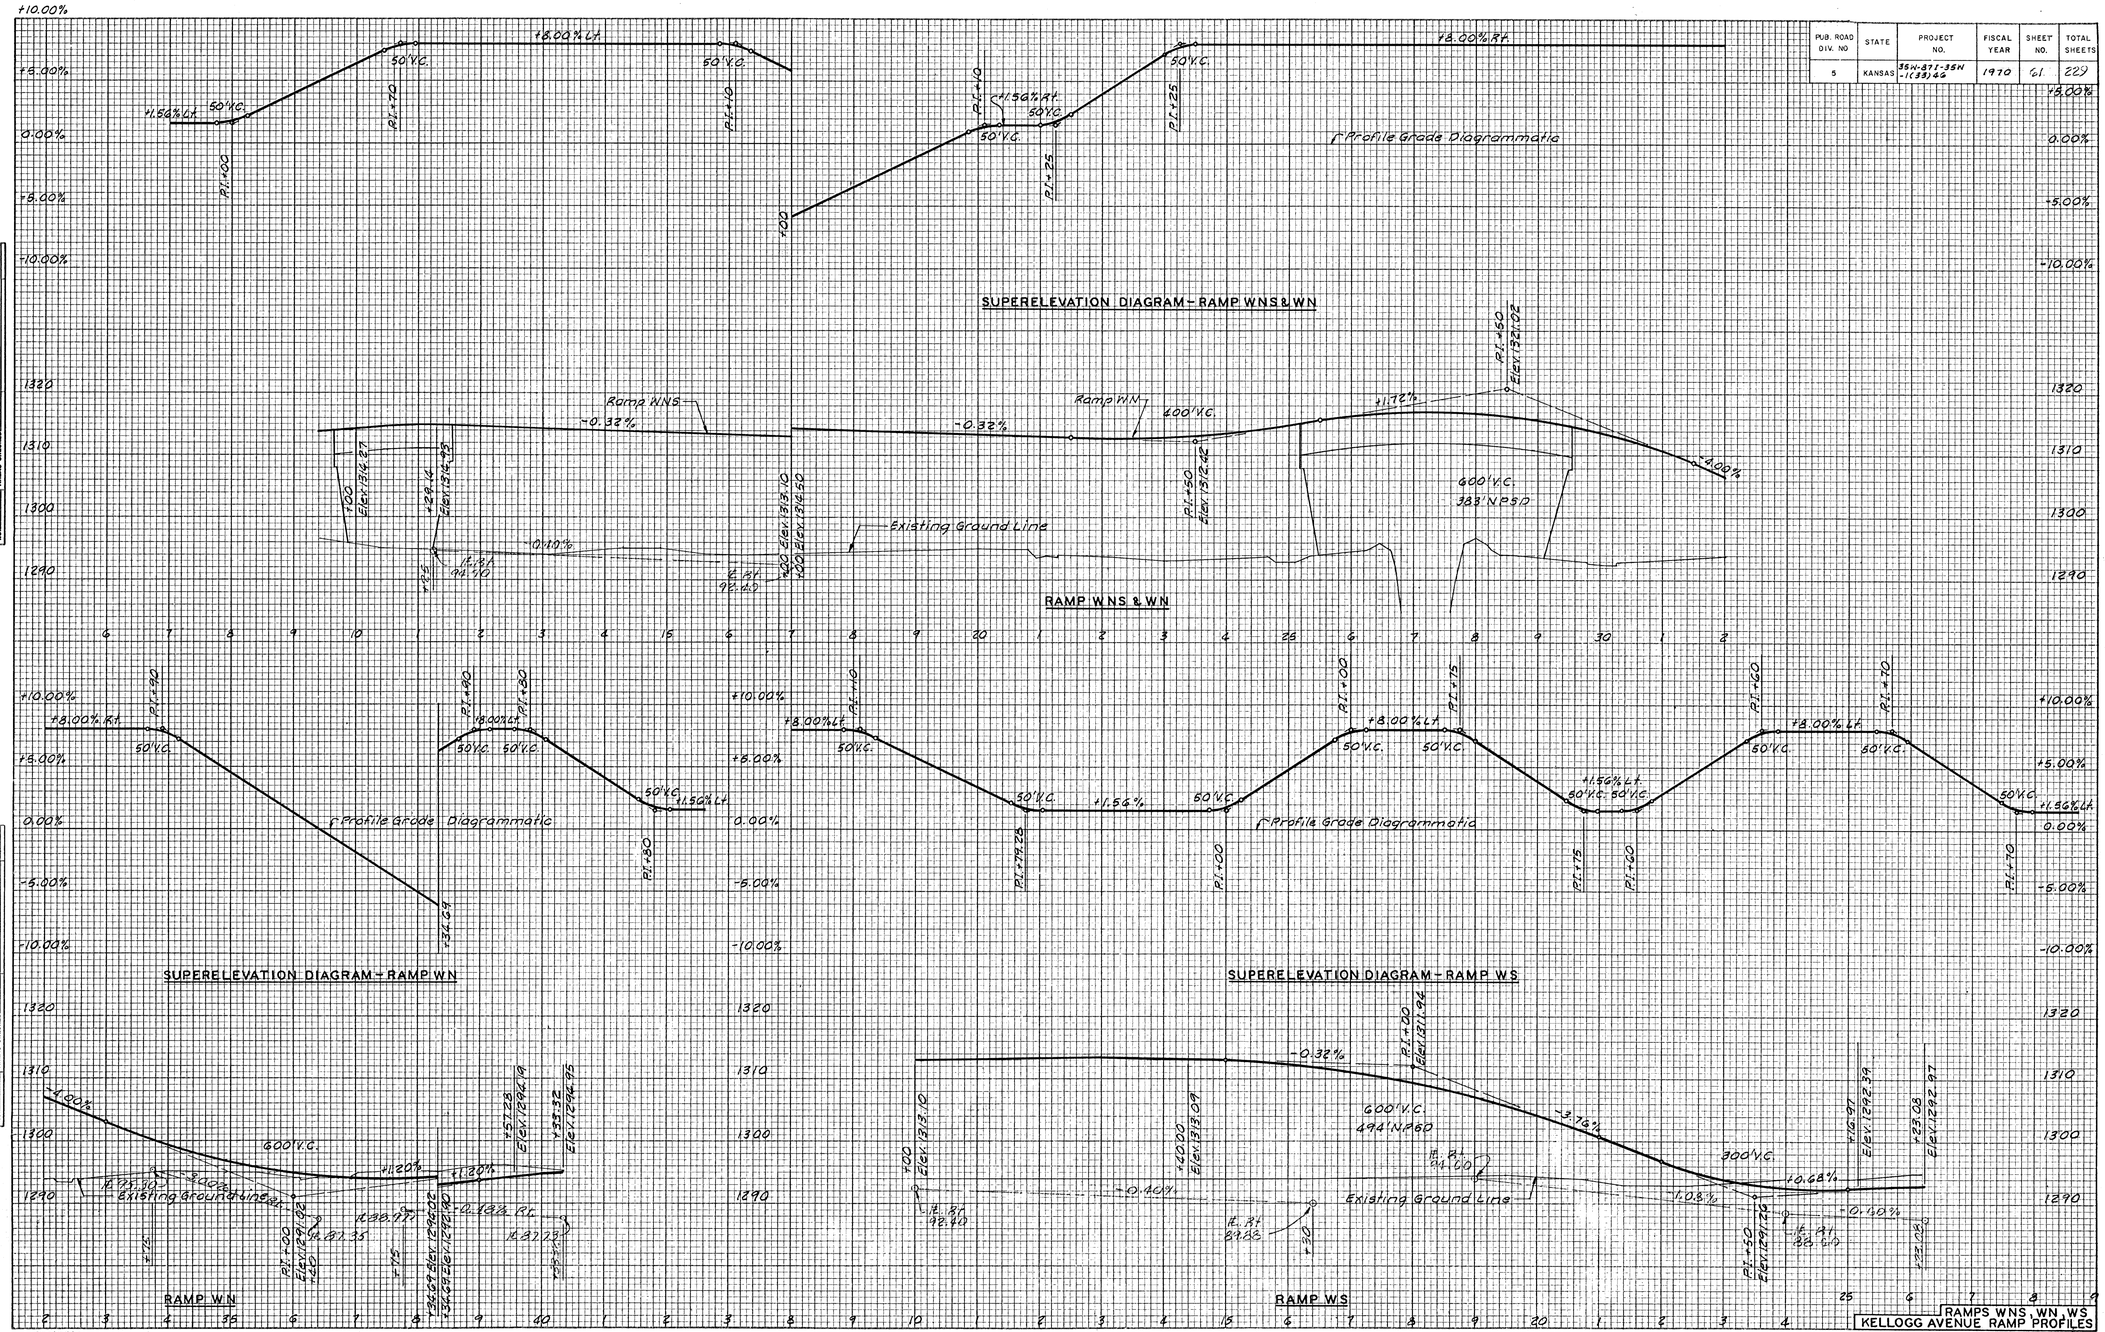

RAMPS WNS, WN, WS
KELLOGG AVENUE RAMP PROFILES

FINAL SURVEY		BY	DATE
NOTE BOOK	SURVEYED		
	PLOTTED		
	TEMPLATE		
	AREAS		
	AREAS CHECKED		
NO.			

ORIGINAL SURVEY		BY	DATE
NOTE BOOK	SURVEYED		
	PLOTTED		
	TEMPLATE		
	AREAS		
	AREAS CHECKED		
NO.			

Printed in U.S.A.
On IMPERIAL Tracing Cloth

PLATE 3 CROSS SECTION B P R STANDARD
EUGENE DIETZGEN CO., CHICAGO - NEW YORK

DEC 27 1971

64-100C