PUB. ROAD DIV. NO.	STATE	PROJECT NO.	FISCAL YEAR	SHEET NO.	TOTAL SHEETS
5	KANSAS	35W-875-35W (139) 46	1970	62	223

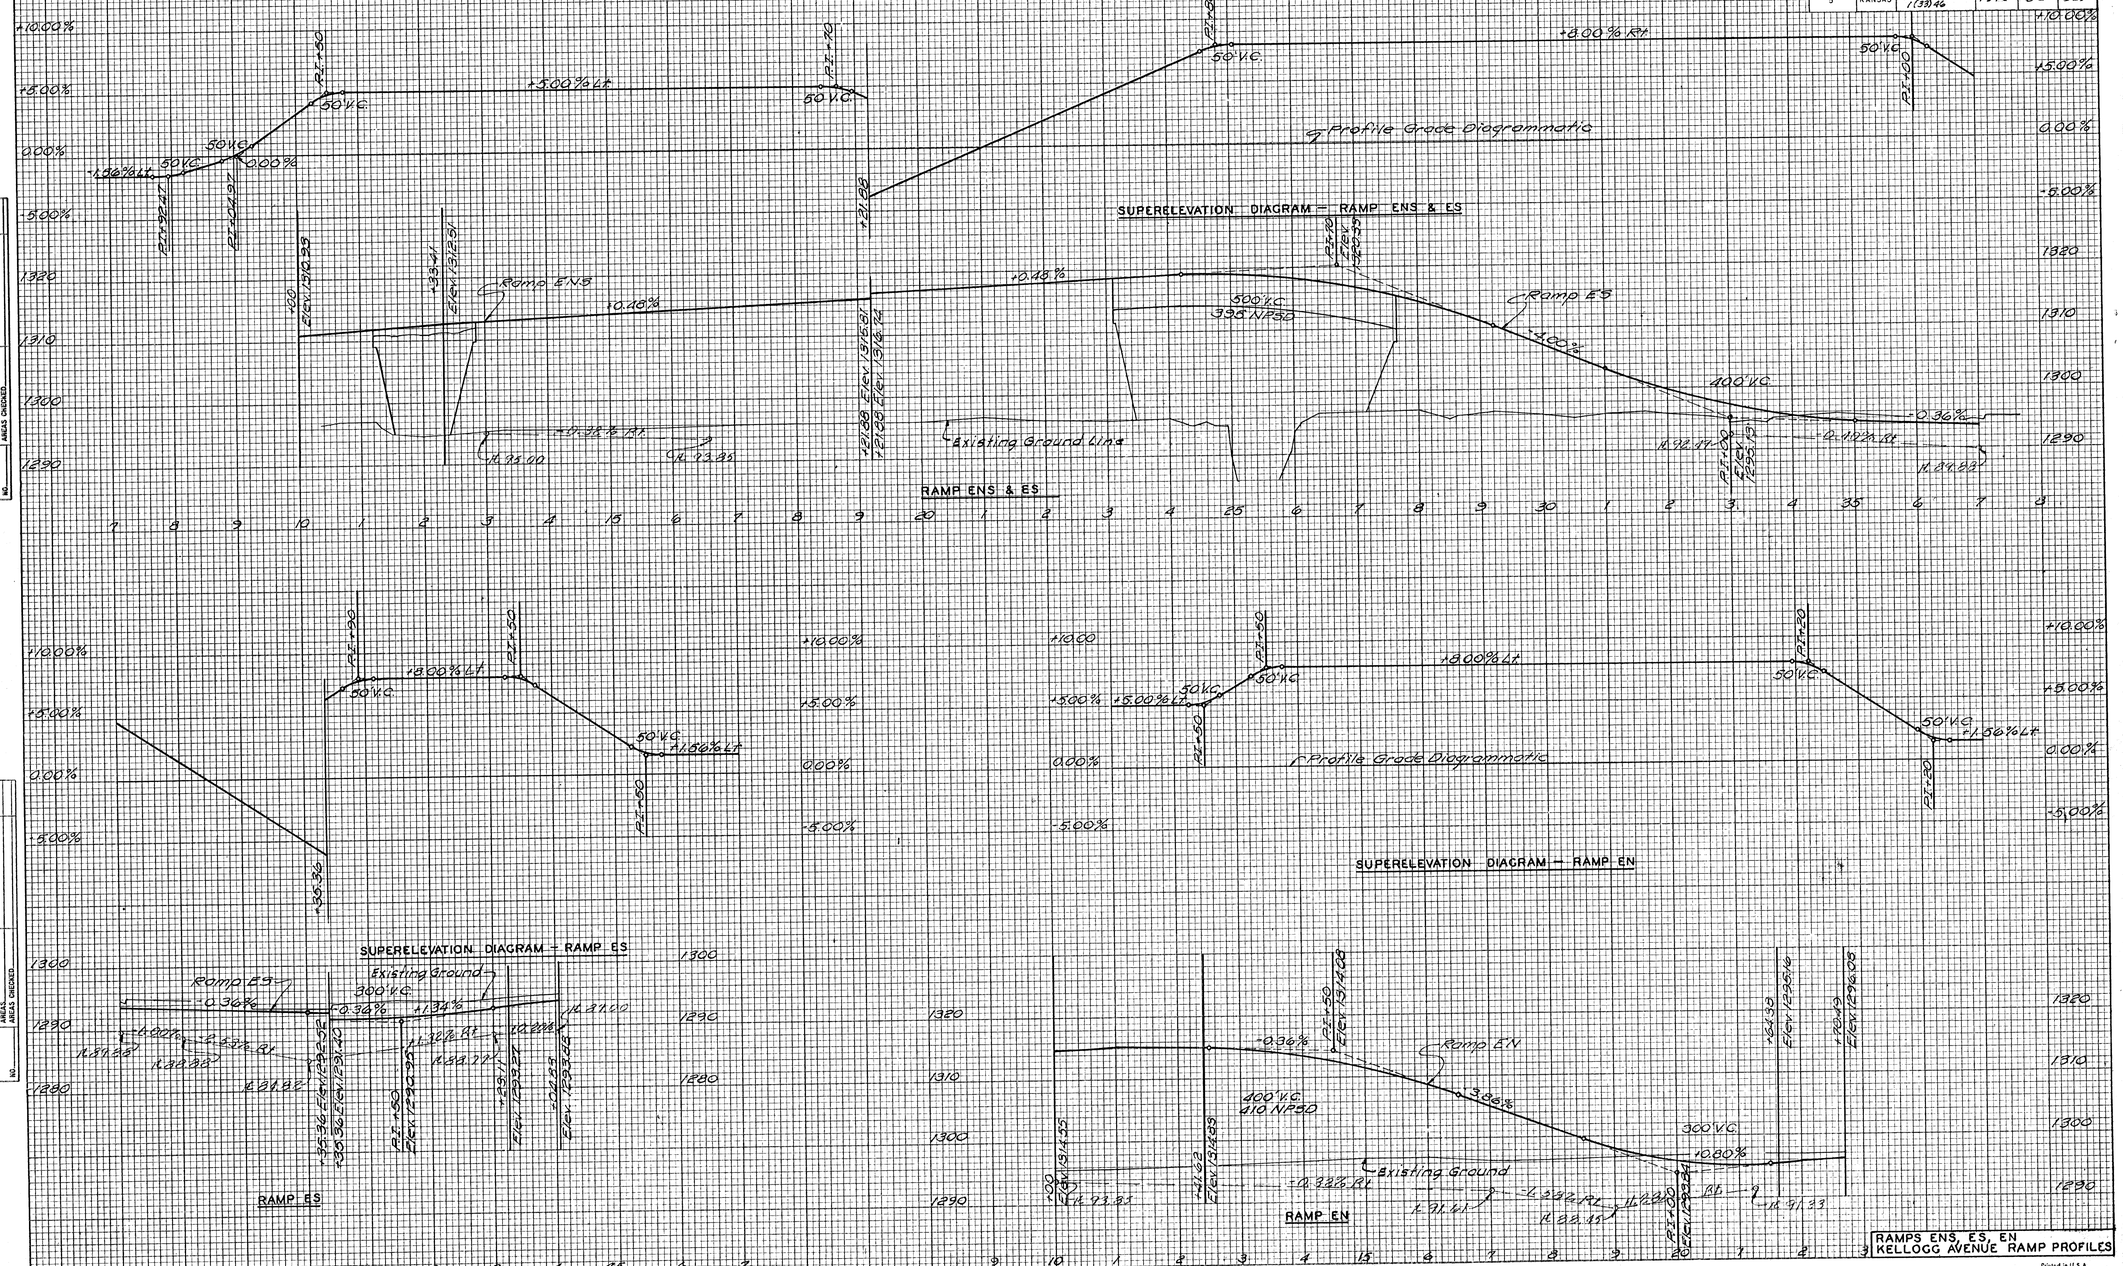

FINAL SURVEY	BY	DATE
SURVEYED		
PLOTTED		
TEMPLATE		
AREAS		
NOTE BOOK	AREAS CHECKED	
NO.		

ORIGINAL SURVEY	BY	DATE
SURVEYED		
PLOTTED		
TEMPLATE		
AREAS		
NOTE BOOK	AREAS CHECKED	
NO.		

RAMPS ENS, ES, EN
KELLOGG AVENUE RAMP PROFILES

Printed in U.S.A.
On IMPERIAL Tracing Cloth

PLATE 3 CROSS SECTION B P R STANDARD
EUGENE DIETZGEN CO., CHICAGO - NEW YORK

DEC 27 1971

Printed in U.S.A.
On IMPERIAL Tracing Cloth
64-1000