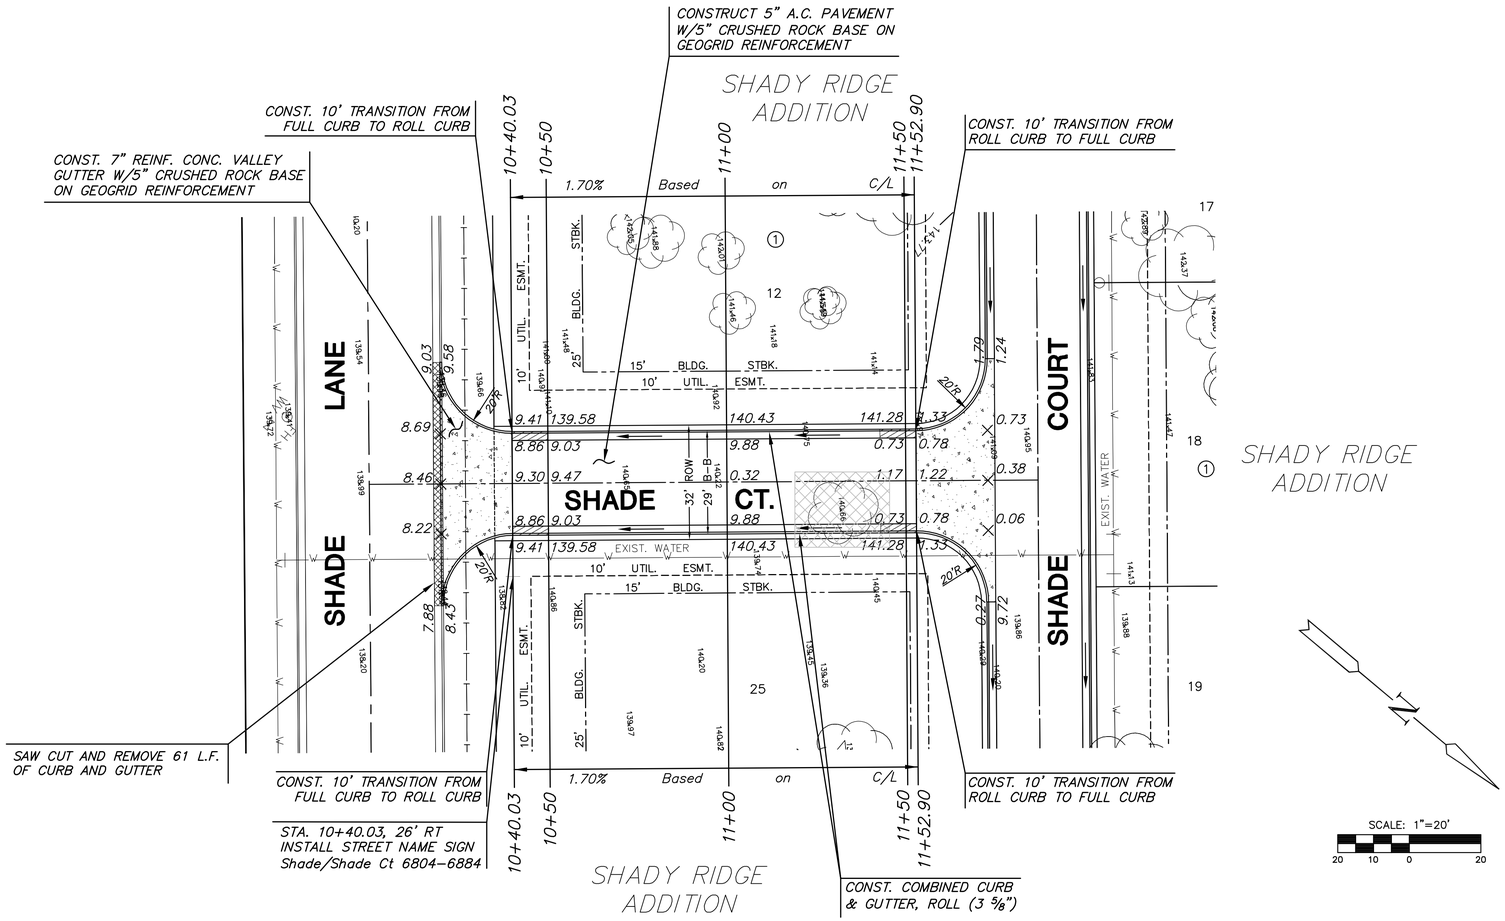

NOTE:
TOP OF CURB ELEVATIONS SHOWN ARE FOR FULL CURB. CONSTRUCT CURB AND GUTTER AS NOTED.

LEGEND

- STREET SIGN & SIGN LOCATION (SEE SIGN ASSEMBLY TABLE FOR TYPE & STATION OF SIGN)
- TREE REMOVAL
- REINFORCED CONCRETE PAVEMENT

NOTE: CONTRACTOR SHALL REMOVE ALL EXISTING TREES WITHIN THE SHADE COURT R.O.W. ALL TREES OUTSIDE OF THE R.O.W. SHALL REMAIN, UNLESS REMOVAL IS REQ'D BY CONSTRUCTION.

MKEC ENGINEERING CONSULTANTS, INC.
411 N. WEBB ROAD
WICHITA, KS. 67206
316 - 684 - 9600

PAVING & INCIDENTAL DRAINAGE

SHADY RIDGE ADDITION

PHASE 2

SHADE COURT PAVING PLANS

SHEET TITLE

472-84052
PROJECT NUMBER

SRS
DESIGN BY

JWC
DRAWN BY

DFL
CHECKED BY

ISSUED
November 2007
REVISED

SHEET NO.
6 of 22

G:\CIVIL\04071\DWG\PAVPH2\04071_E1.DWG

PLOTTED: Monday, November 19, 2007 @ 09:11AM