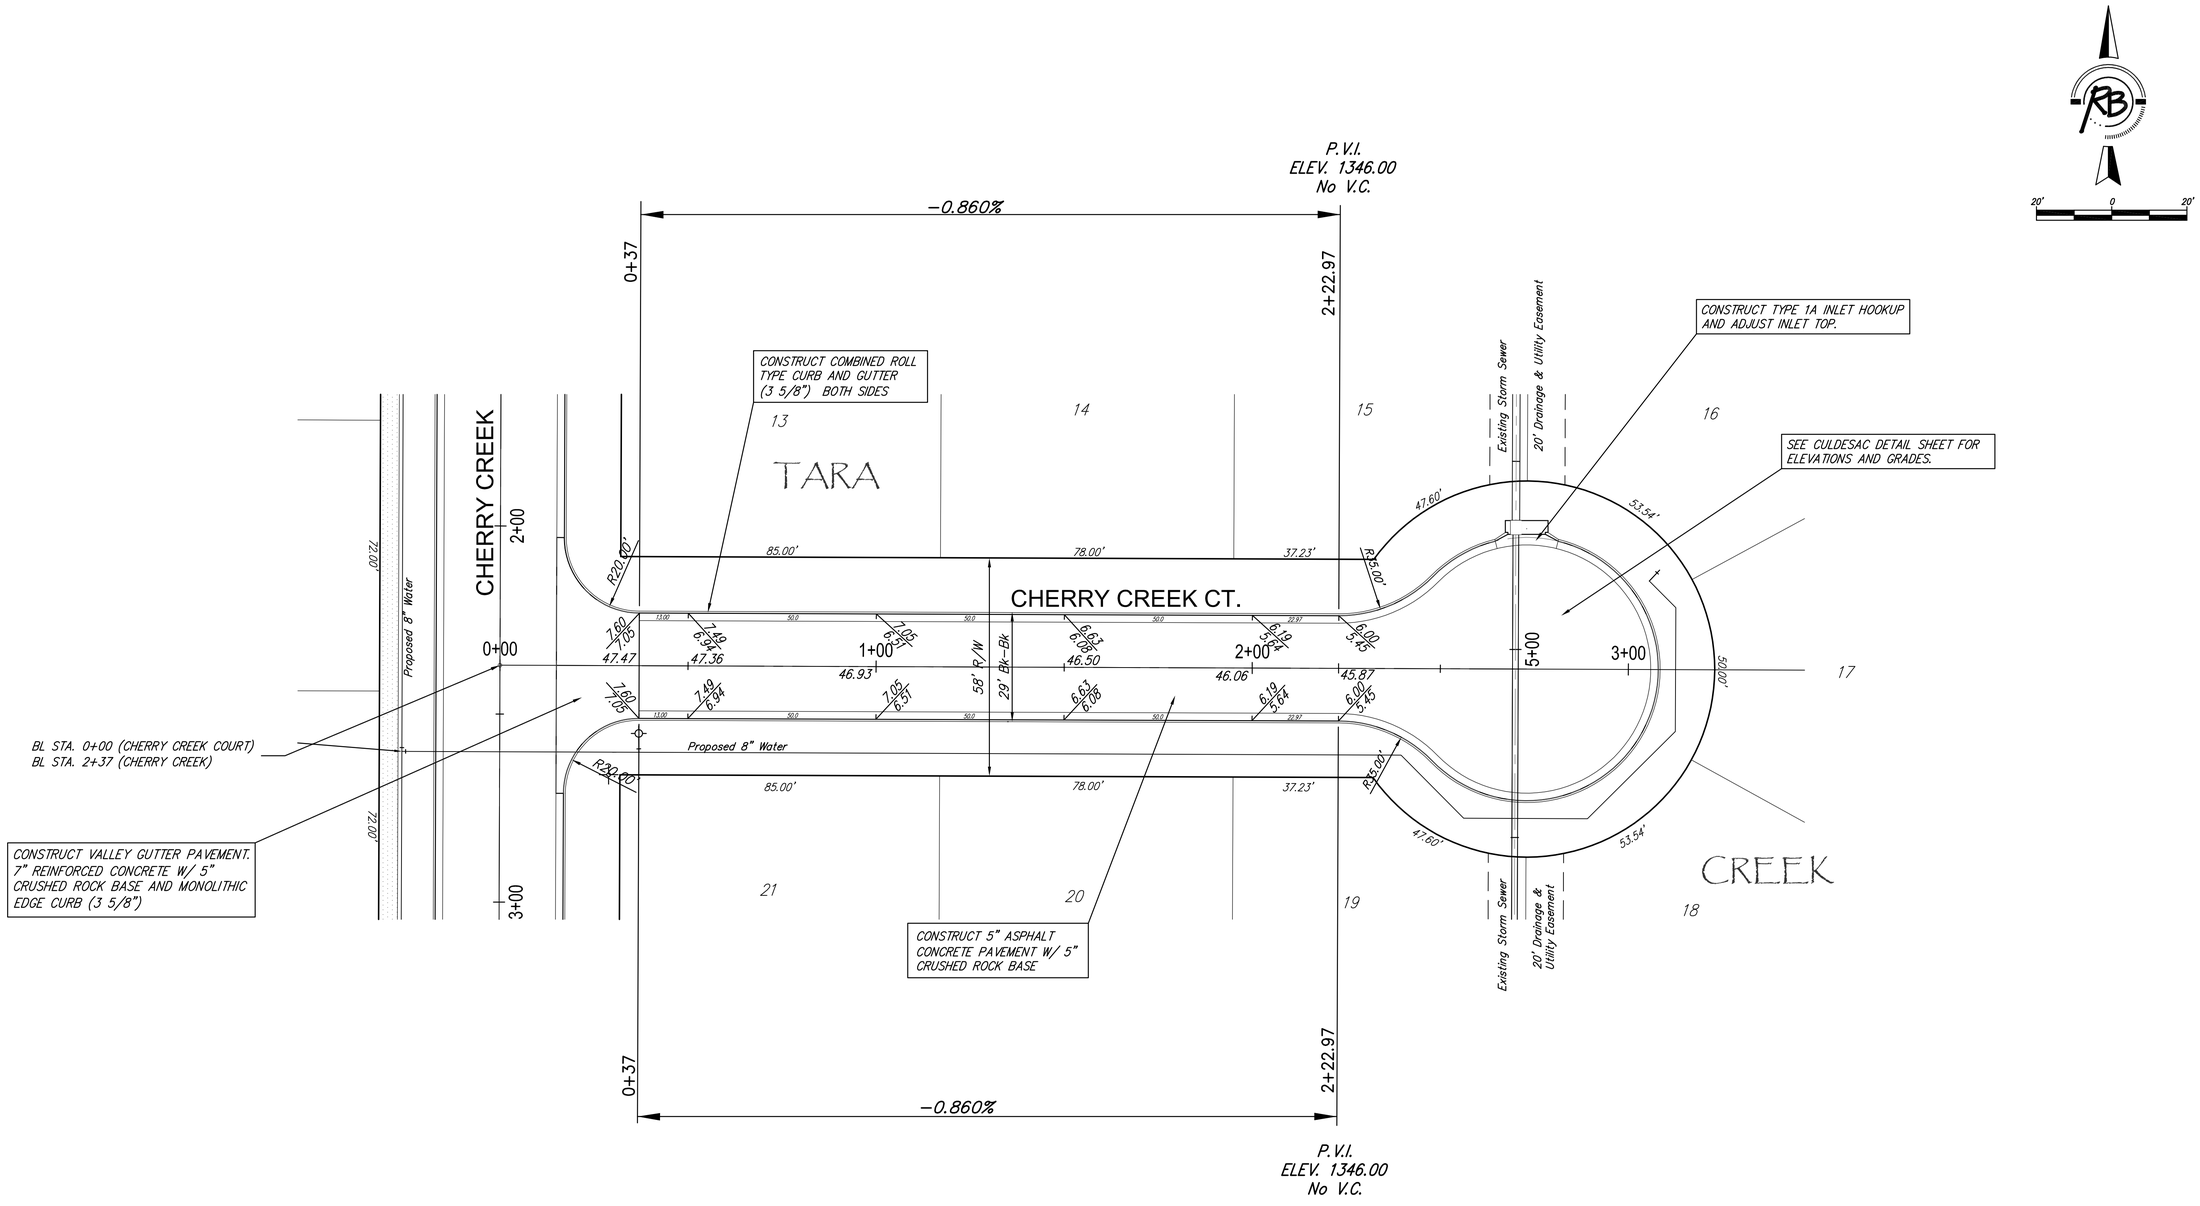

TARA CREEK ADDITION, PAVING IMPROVEMENTS

CHERRY CREEK COURT (WEST)

WICHITA, KANSAS

Ruggles & Bohm, P.A.
Engineering, Surveying, Land Planning
924 North Main
Wichita, Kansas 67203
www.rbkansas.com
(316) 264-8008
(316) 264-4621 fax
E-mail: info@rbkansas.com

DESIGN	CMB
DRAWN	RA
REVIEW	
UTILITY	
DATE	Nov. 20, 2007
R&B JOB	3032E
SHEET	6 OF 23
DRAWING FILE	Cherry Creek 1
PROJECT NUMBER	.